

DO NOT SCALE OFF THIS DRAWING EXCEPT FOR PLANNING PURPOSES

- CHECK ALL DIMENSIONS ON SITE BEFORE ANY WORK IS COMMENCED
- ALL GOODS MATERIALS AND WORKMANSHIP MUST CONFORM WITH CURRENT BUILDING REGULATIONS, BRITISH STANDARDS AND CODES OF PRACTICE
- COPYRIGHT OF THIS DRAWING IS RETAINED BY THE ARCHITECT AND IT MUST NOT BE REPRODUCED WITHOUT WRITTEN CONSENT



Proposed Southern Elevation



Proposed Eastern Elevation



Proposed Section A-A'



Proposed Northern Elevation



Proposed Western Elevation

External Materials

Roof


Roof clad with metal cladding with standing seams.

Walls

Walls clad with profiled metal sheeting#
and panels of vertical cedar boarding

Doors and windows

Doors and windows
All doors and windows to be powder coated aluminium finished in dark grey.

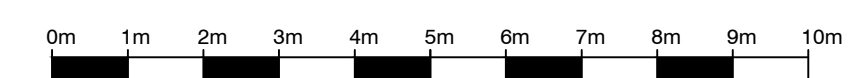

scale bar - 1:100 @ A1

A	08.09.21	ec	overhangs added and materials amended at planners req.
REV	DATE	BY	AMENDMENT
 folkes architects The Old Forge 6 Church Street Storrington West Sussex RH20 4JA t: 01903 856629 info@folkesarchitects.co.uk			
CLIENT			
Sussex District Carers Ltd			
JOB TITLE			
New Office Building Hangleton Nurseries Hangleton Lane Ferring BN12 6PP			
DRAWING TITLE			
Proposed Proposed Elevations			
PLANNING ISSUE			
DATE	SCALE		DRAWN BY
July 21	1:100 @ A1		ec
			CHECKED BY
			mf
JOB NO.	DRAWING NO.		REVISION
21067	2.03		A