



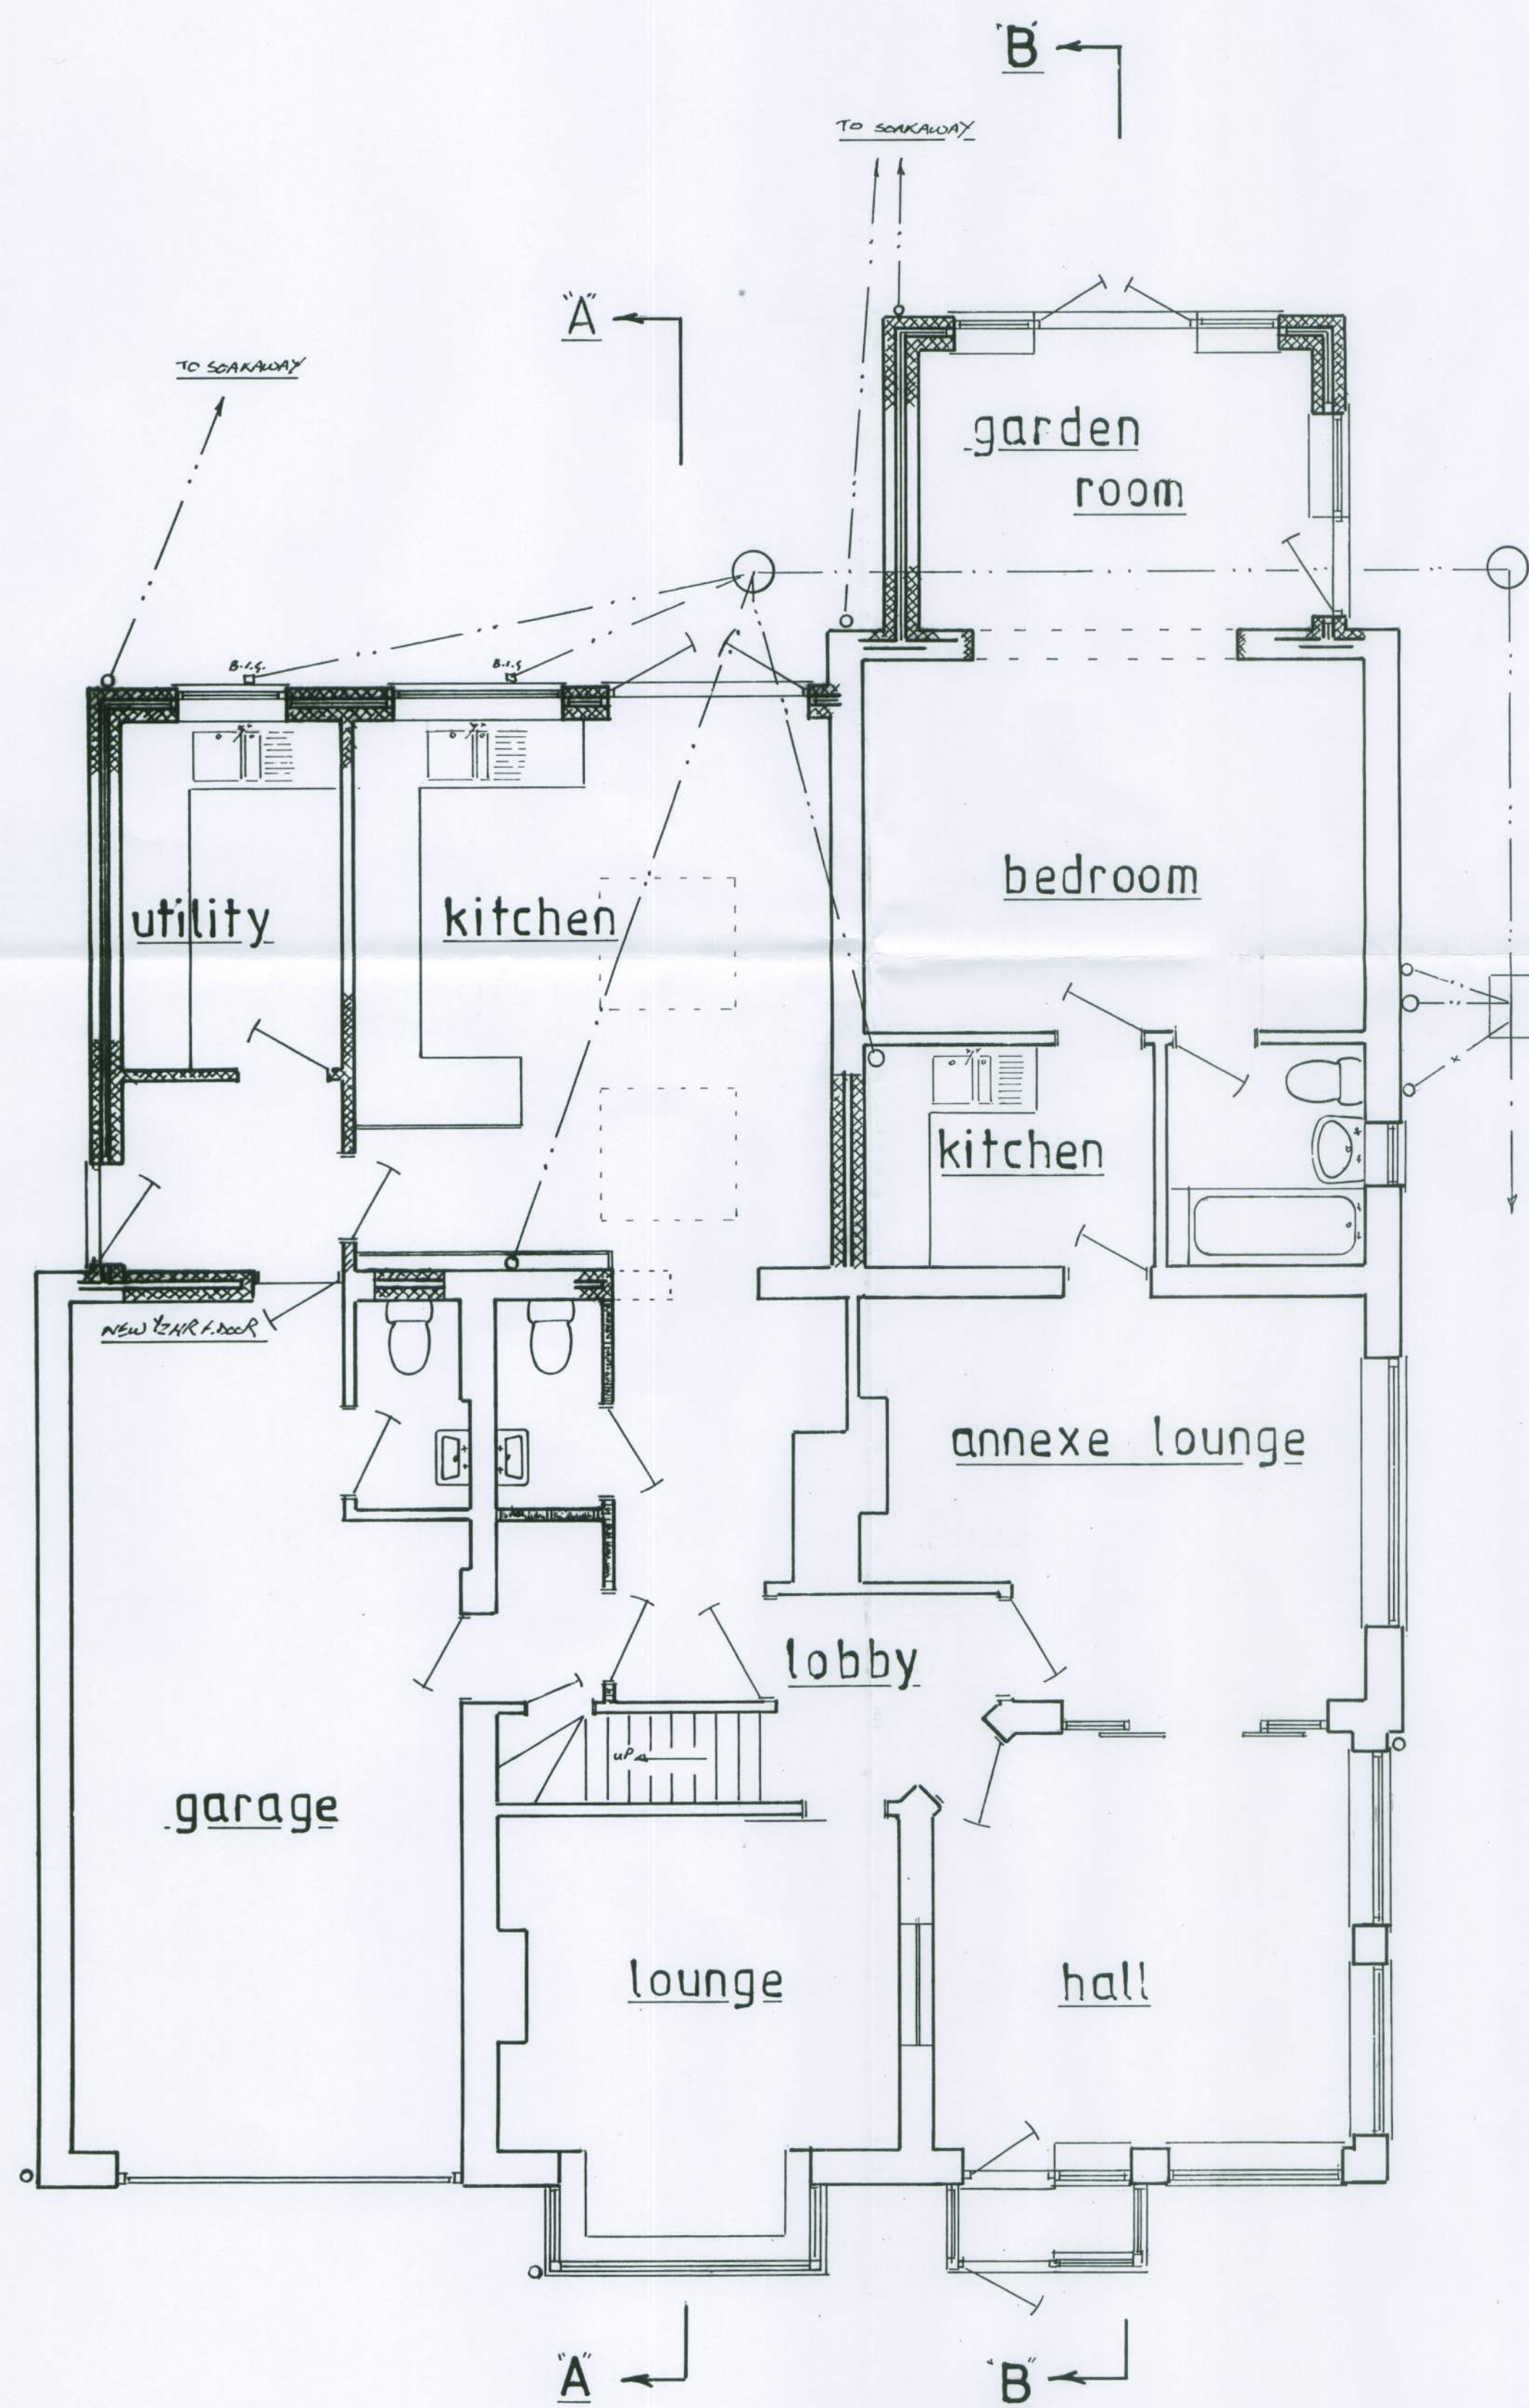

Ground Floor

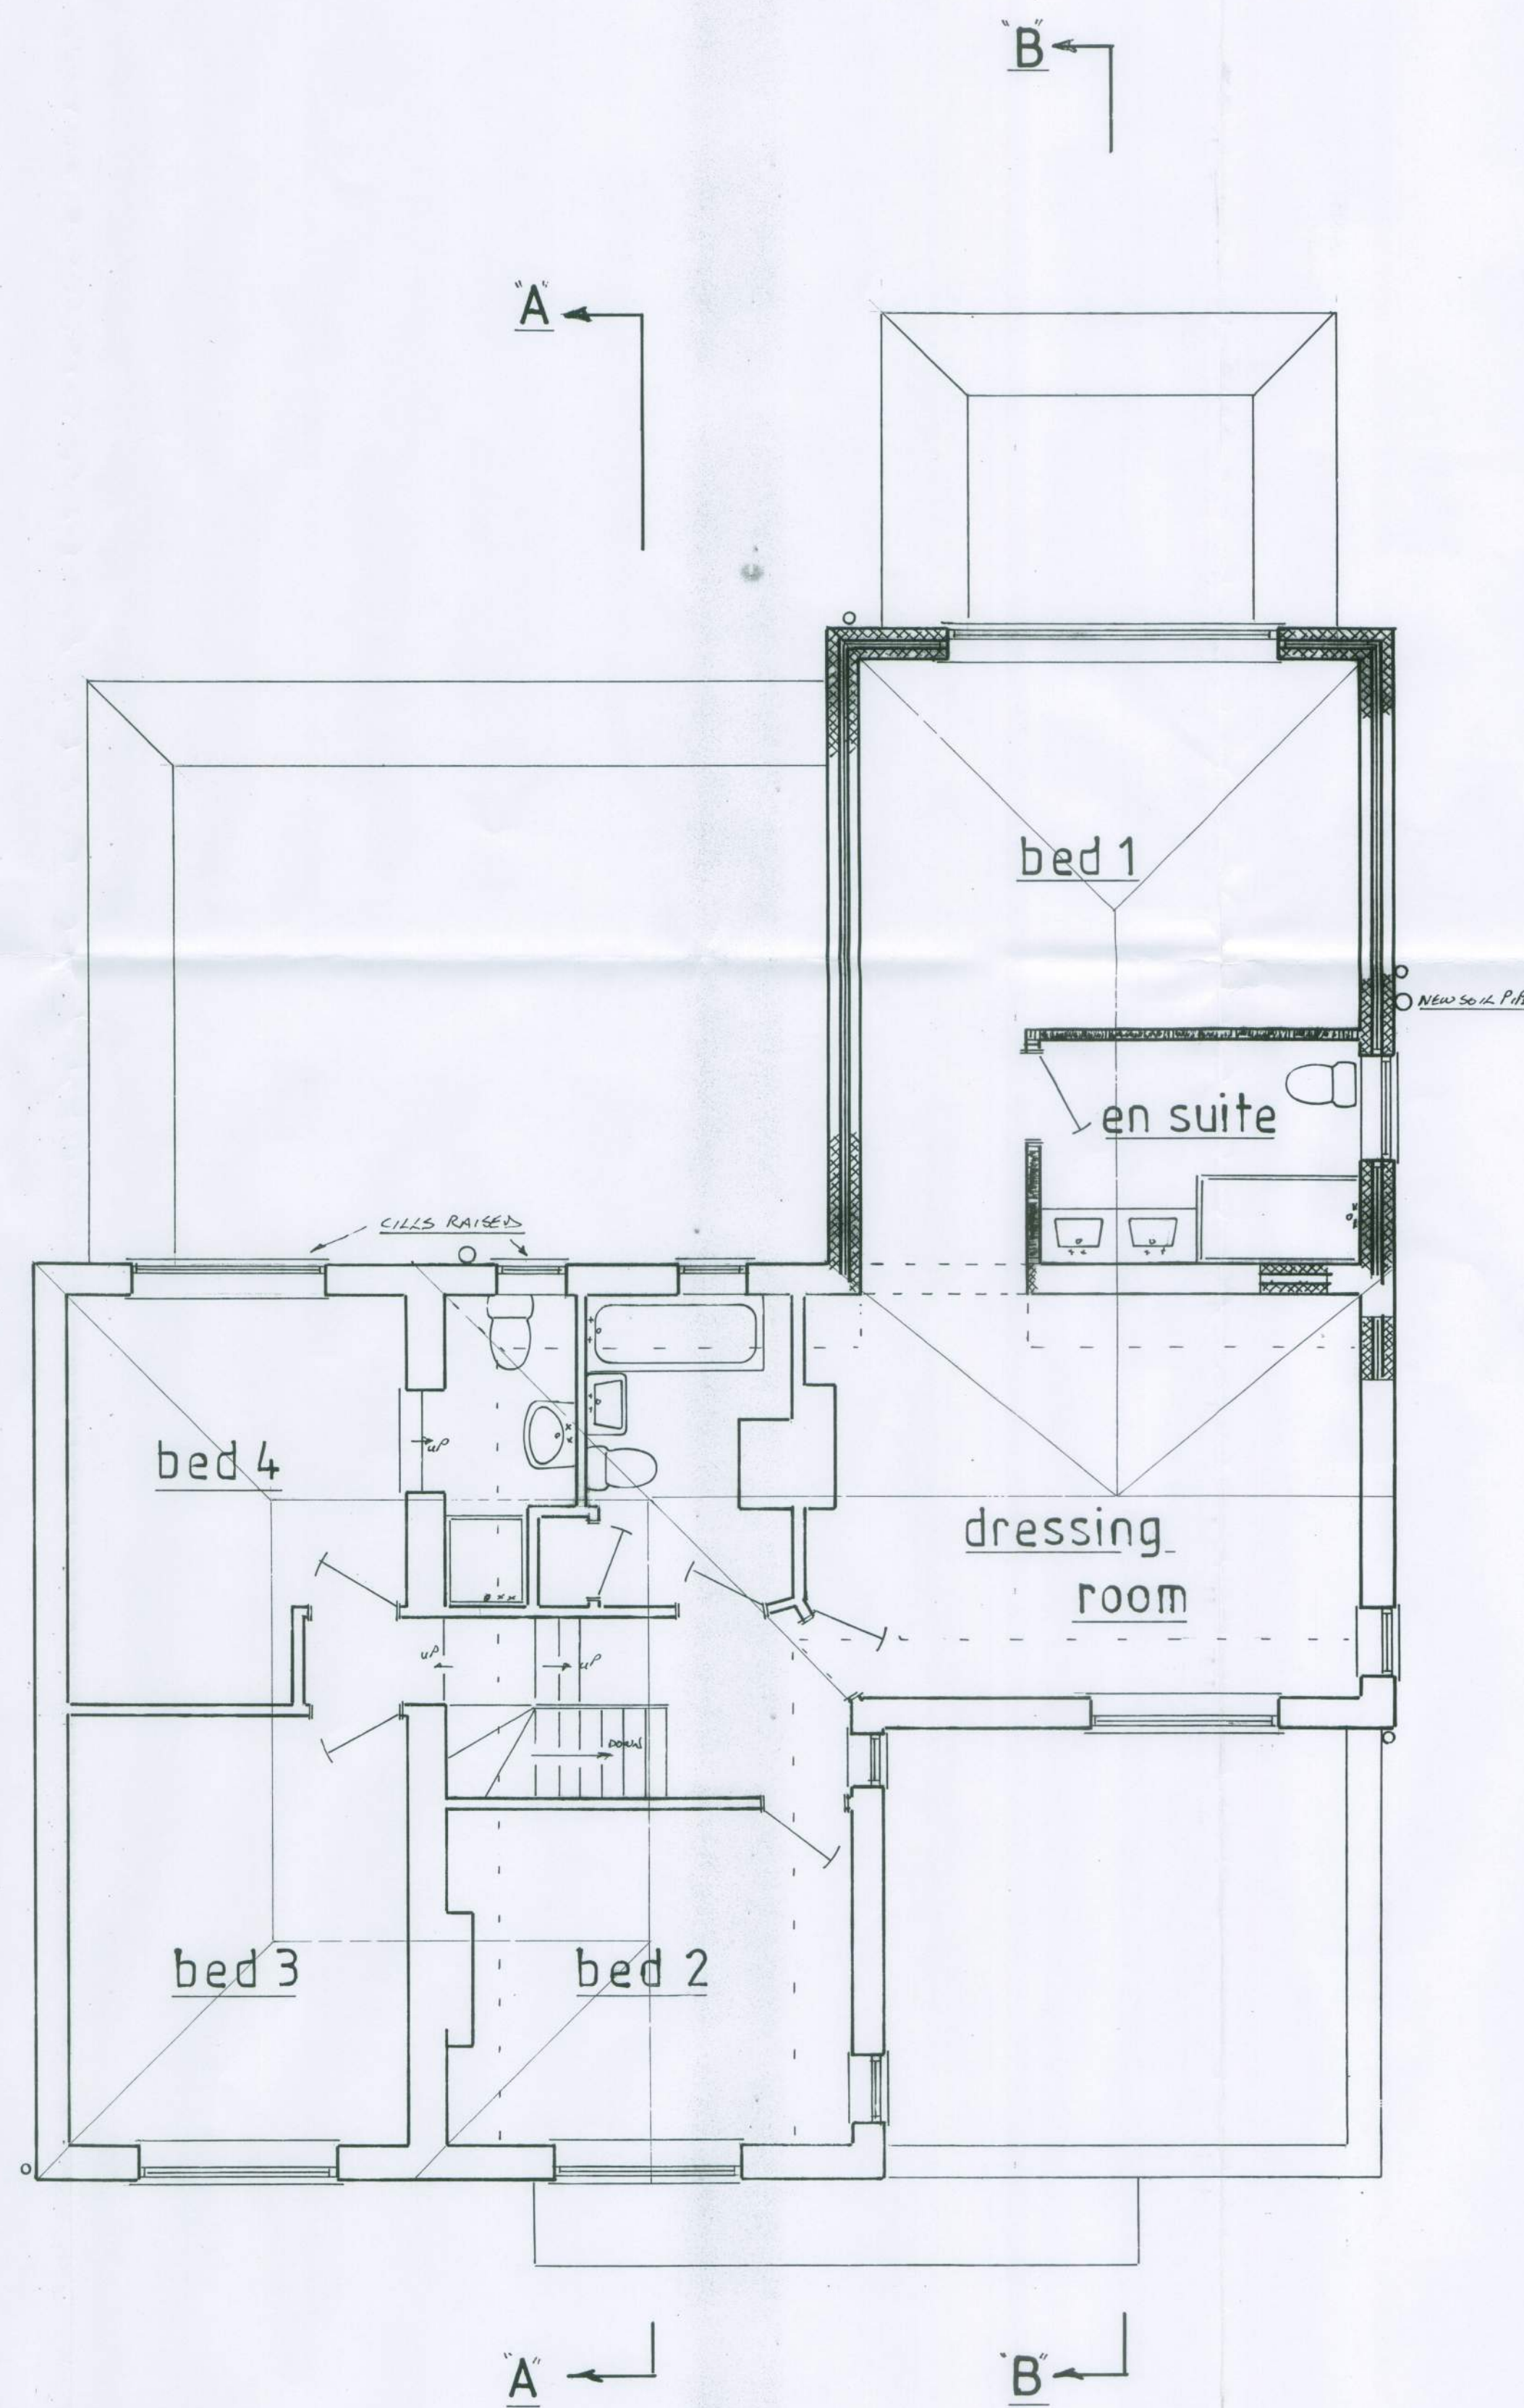

First Floor

NOTES:

All dimensions must be checked on site and not scaled from this drawing

— — — — — EXISTING DRAIN
 — — — — — EXISTING ABANDONED
 — — — — — NEW DRAIN

A	Date	Revisions

© copyright

Client
 Mr D Jones

Job Title
 21 West Drive
 Ferring

Drawing Title
 Proposed Floor
 Plans

Scale 1:50

Date Nov2012 Drawn by jr

Drg. No.
 DJ 1112-1

Rev.