



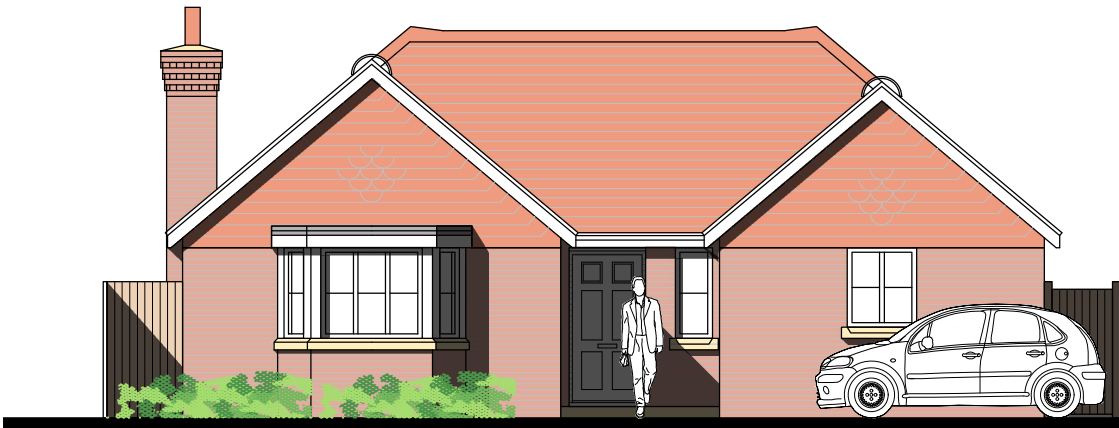


East Elevation

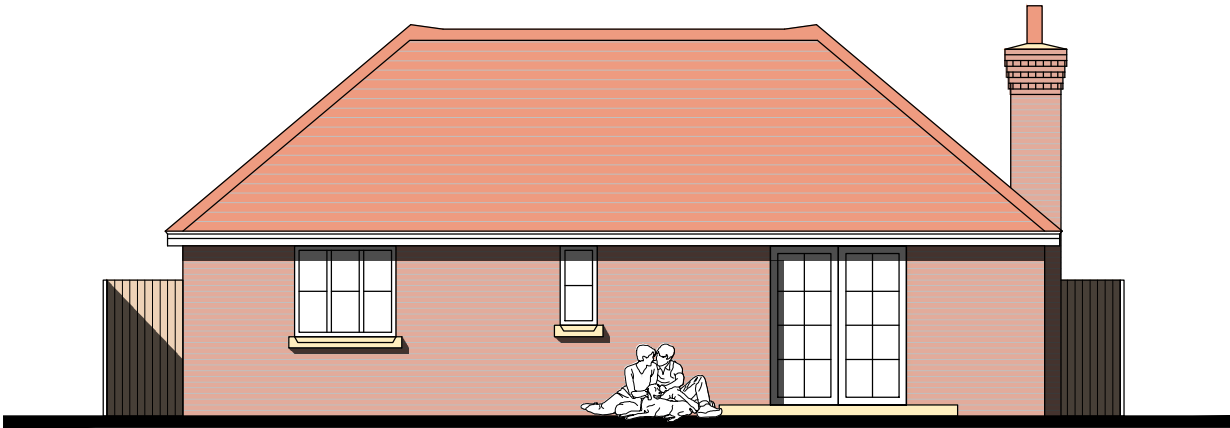


North Elevation



West Elevation

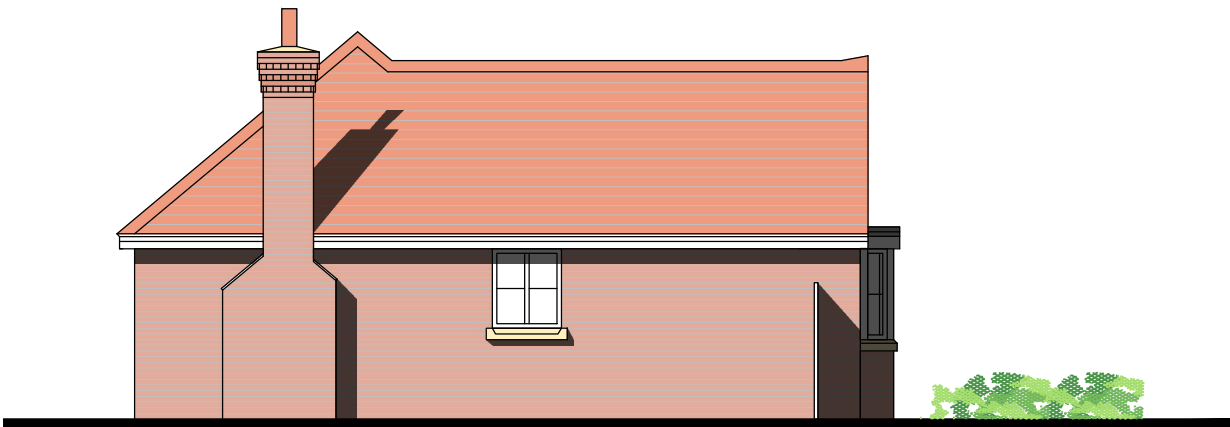

South Elevation

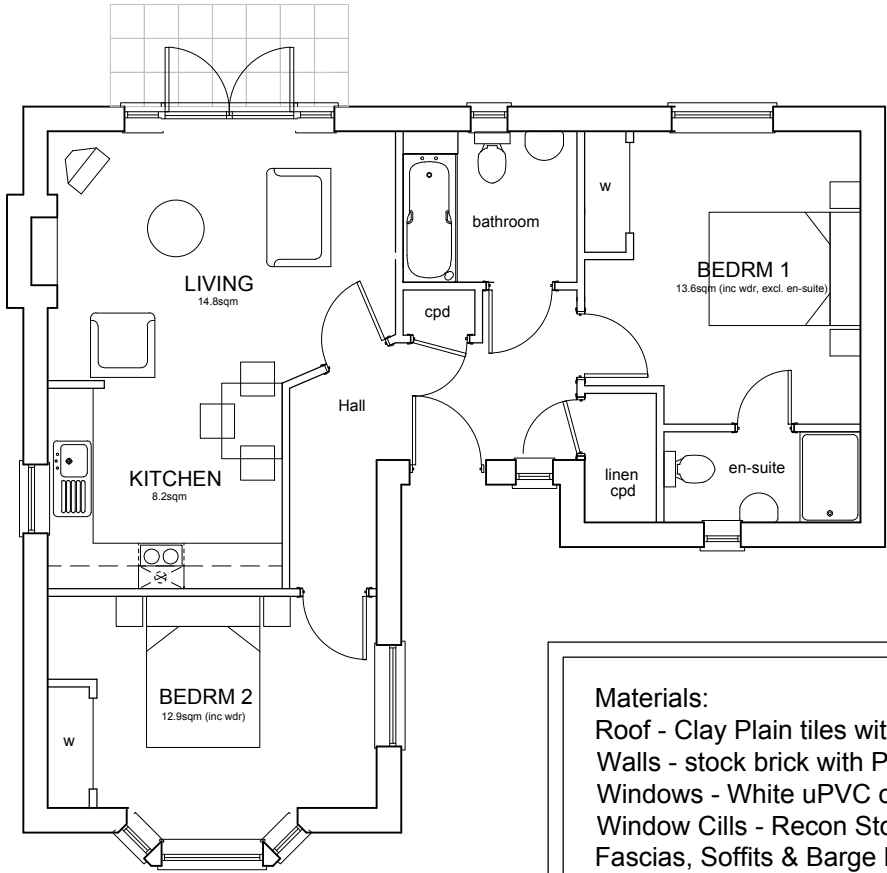

Materials:
Roof - Clay Plain tiles with bonnet hips
Walls - stock brick with Plain Tile tile-hanging to gables
Windows - White uPVC casement
Window Cills - Recon Stone - portland stone colour
Fascias, Soffits & Barge Boards - white uPVC
Rainwater Goods - Black uPVC

Client's Name
Mr D Lawrence

Job Title
**Land at 4 Sea Lane
Ferring**

Drawing Title
Proposed Plan and Elevations

Scale
1:100 @ A3

Drawn
KE

Checked
NF

Date
15.08.18

Job No
5253

Drawing No
13

Rev
A

Status
APPROVAL

Rev	Date	Revision Details	Dr	Ch
A	31.08.18	Colour Added	KE	KE



London: 76 Great Suffolk Street
London, SE1 0BL
T 0207 928 2773 E london@ecearchitecture.com

Sussex: Brooklyn Chambers, 11 Goring Road
Worthing, West Sussex, BN12 4AP
T 01903 248777 E sussex@ecearchitecture.com

Bristol: Westworks, Colston Tower
Colston Street, Bristol, BS1 4XE
T 0117 214 1101 E bristol@ecwestworks.com

ECE Architecture
www.ecearchitecture.com

CAD Plot date: 31/08/2018 - 08:15:59

ARUN DISTRICT COUNCIL FG/746919/PL