


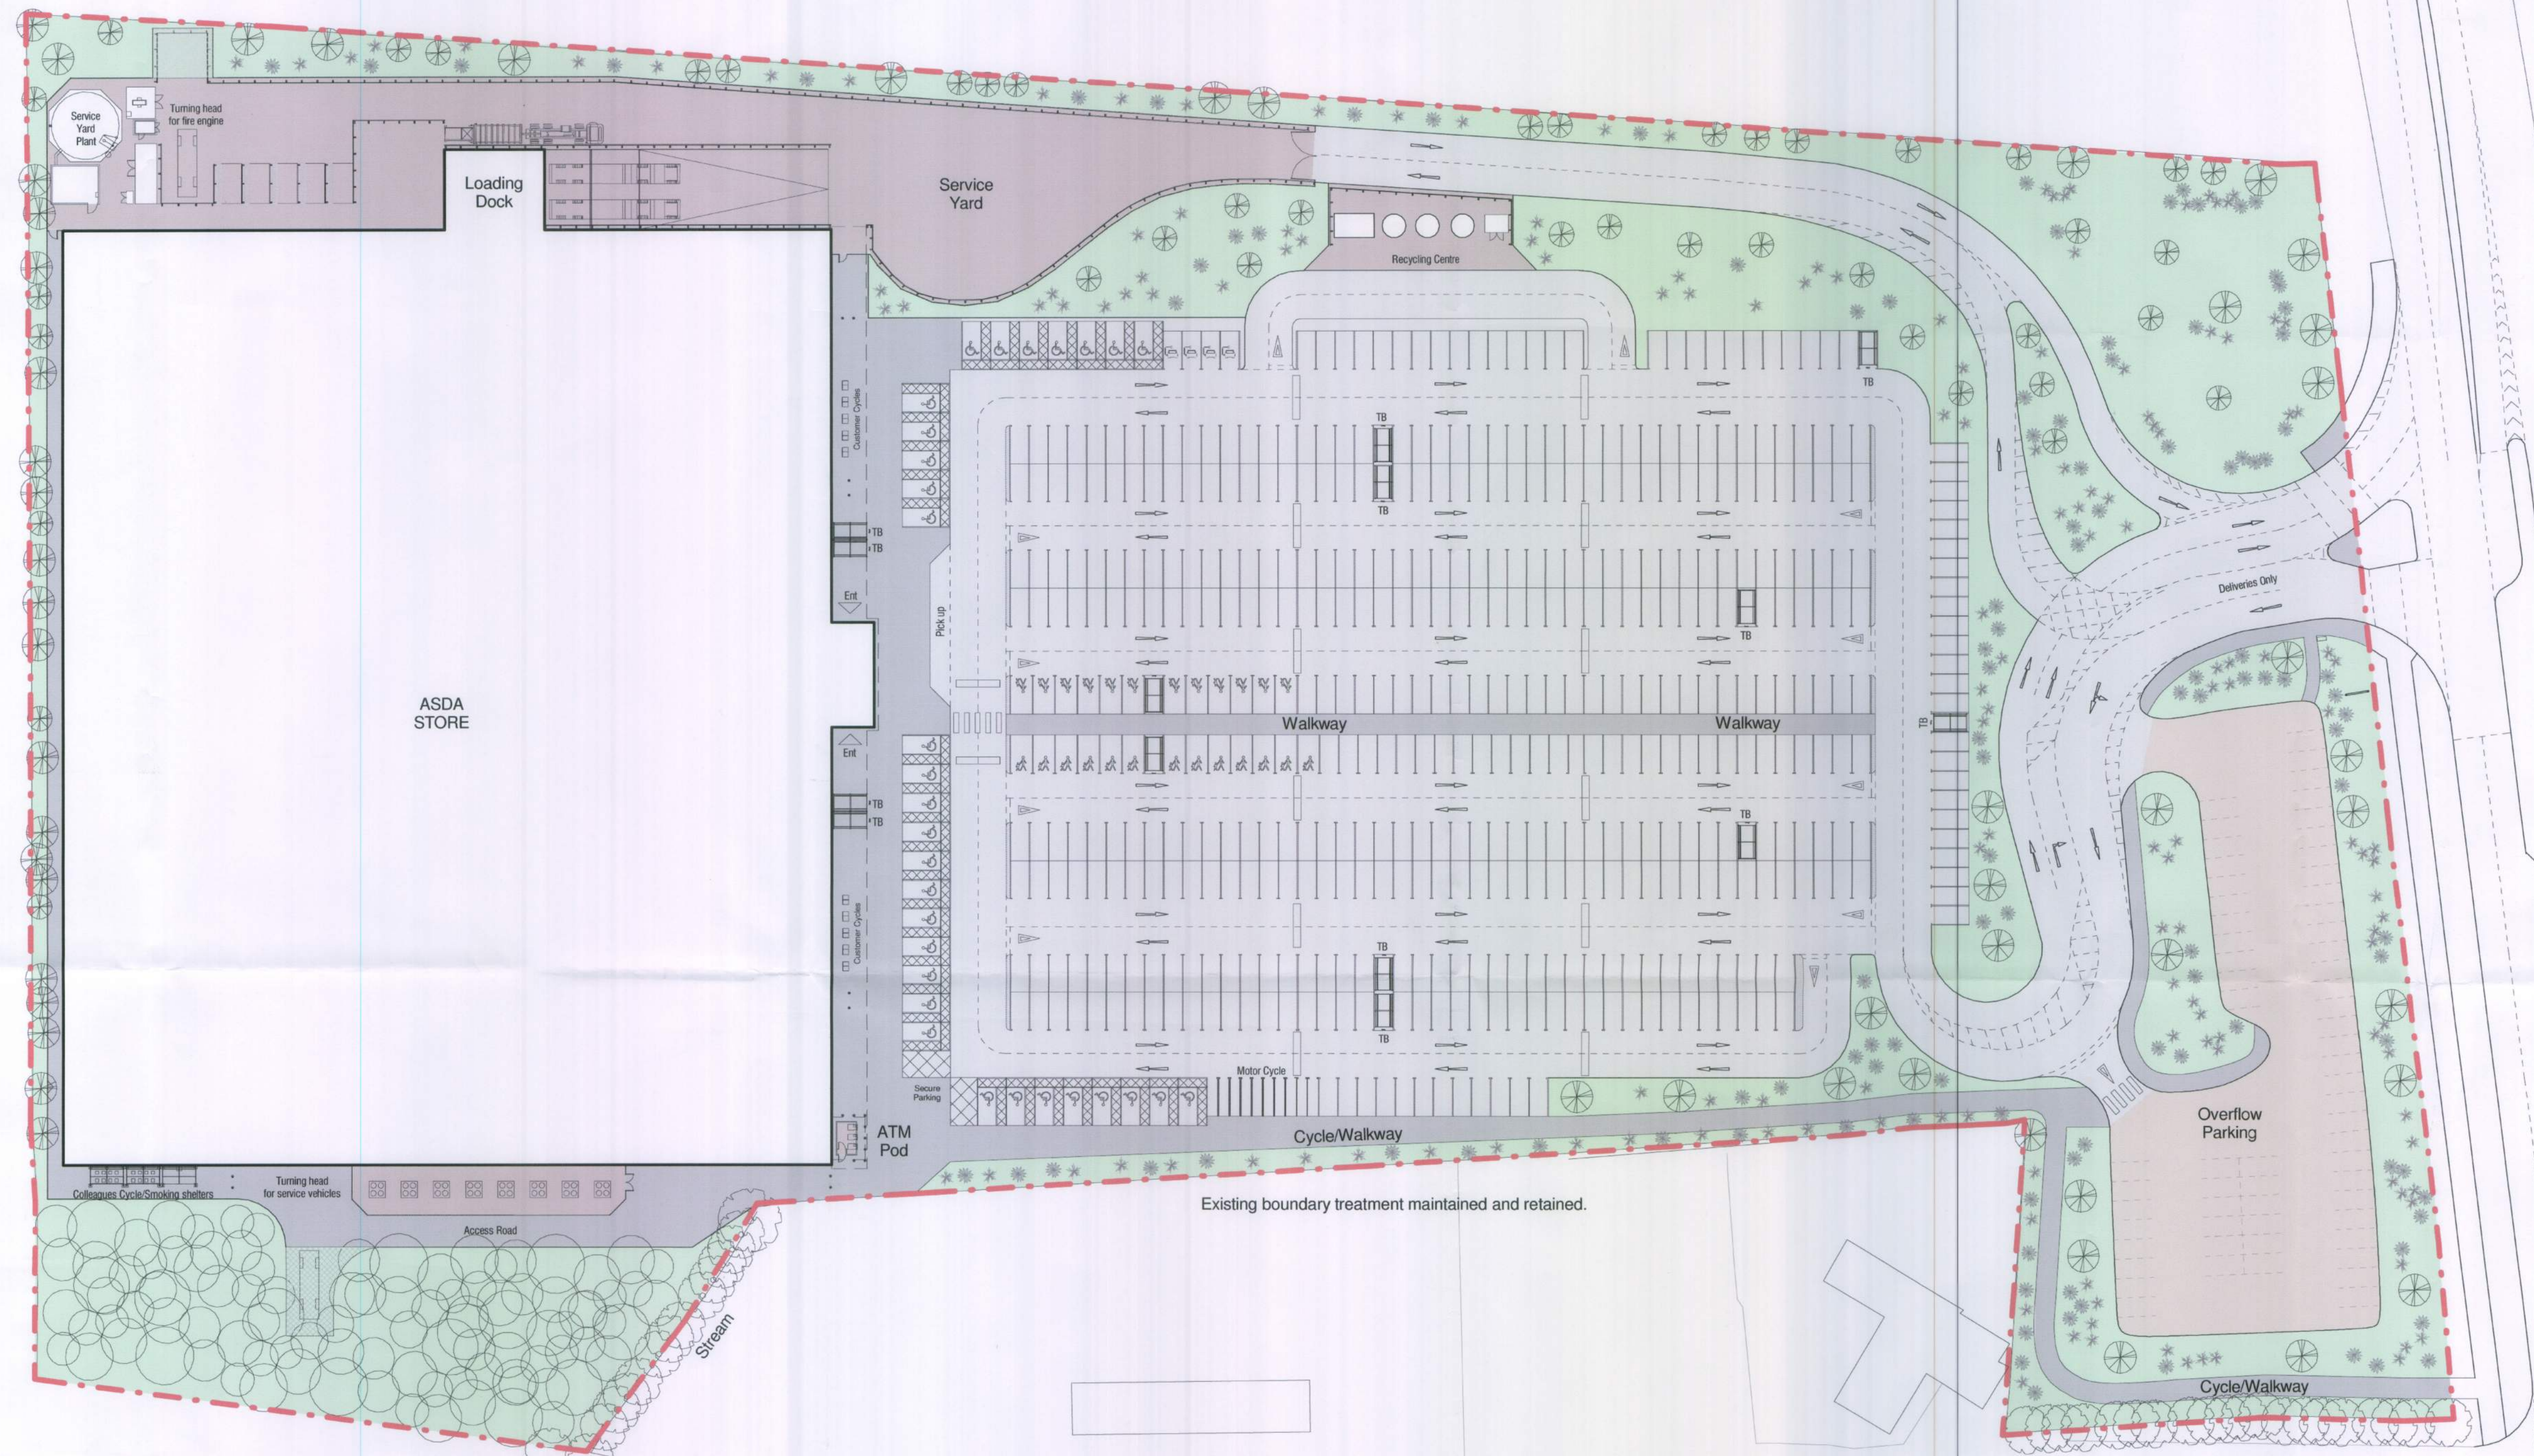

Key Plan

- Indicative Landscaping zones.
- Tarmac surface finish.
- Tarmac surface finish.
- Concrete surface finish.
- Overflow Parking, gravel based surface finish.

Proposed Surface Finishes



Rev	Date	Description	By	PM
1				
2				
FOR PLANNING

CLIENT
ASDA STORES LTD

TITLE
Asda Ferring
Proposed Surface Finishes

Scale: 1:500 @ A1
Date: Mar 2012 ©

Drawn by: PS
Checked by: LM

Drawing No.: 10.120. A(00)01_08

Revision: 0

HGP
ARCHITECTS
E: EMAIL@HGP-ARCHITECTS.CO.UK
W: WWW.HGP-ARCHITECTS.CO.UK



HEAD OFFICE
FURZEHALL FARM, WICKHAM ROAD
FAREHAM, HAMPSHIRE, PO16 2JH
T: 01293 283 225
LEEDS OFFICE
SUITE 16, CALLS WHARF,
2 THE CALLS, LEEDS, LS2 7JU
T: 0113 237 2750

HGP Architects Ltd
Copyright Reserved
Check dims. on site.