
ARUN DISTRICT COUNCIL FS/03/37

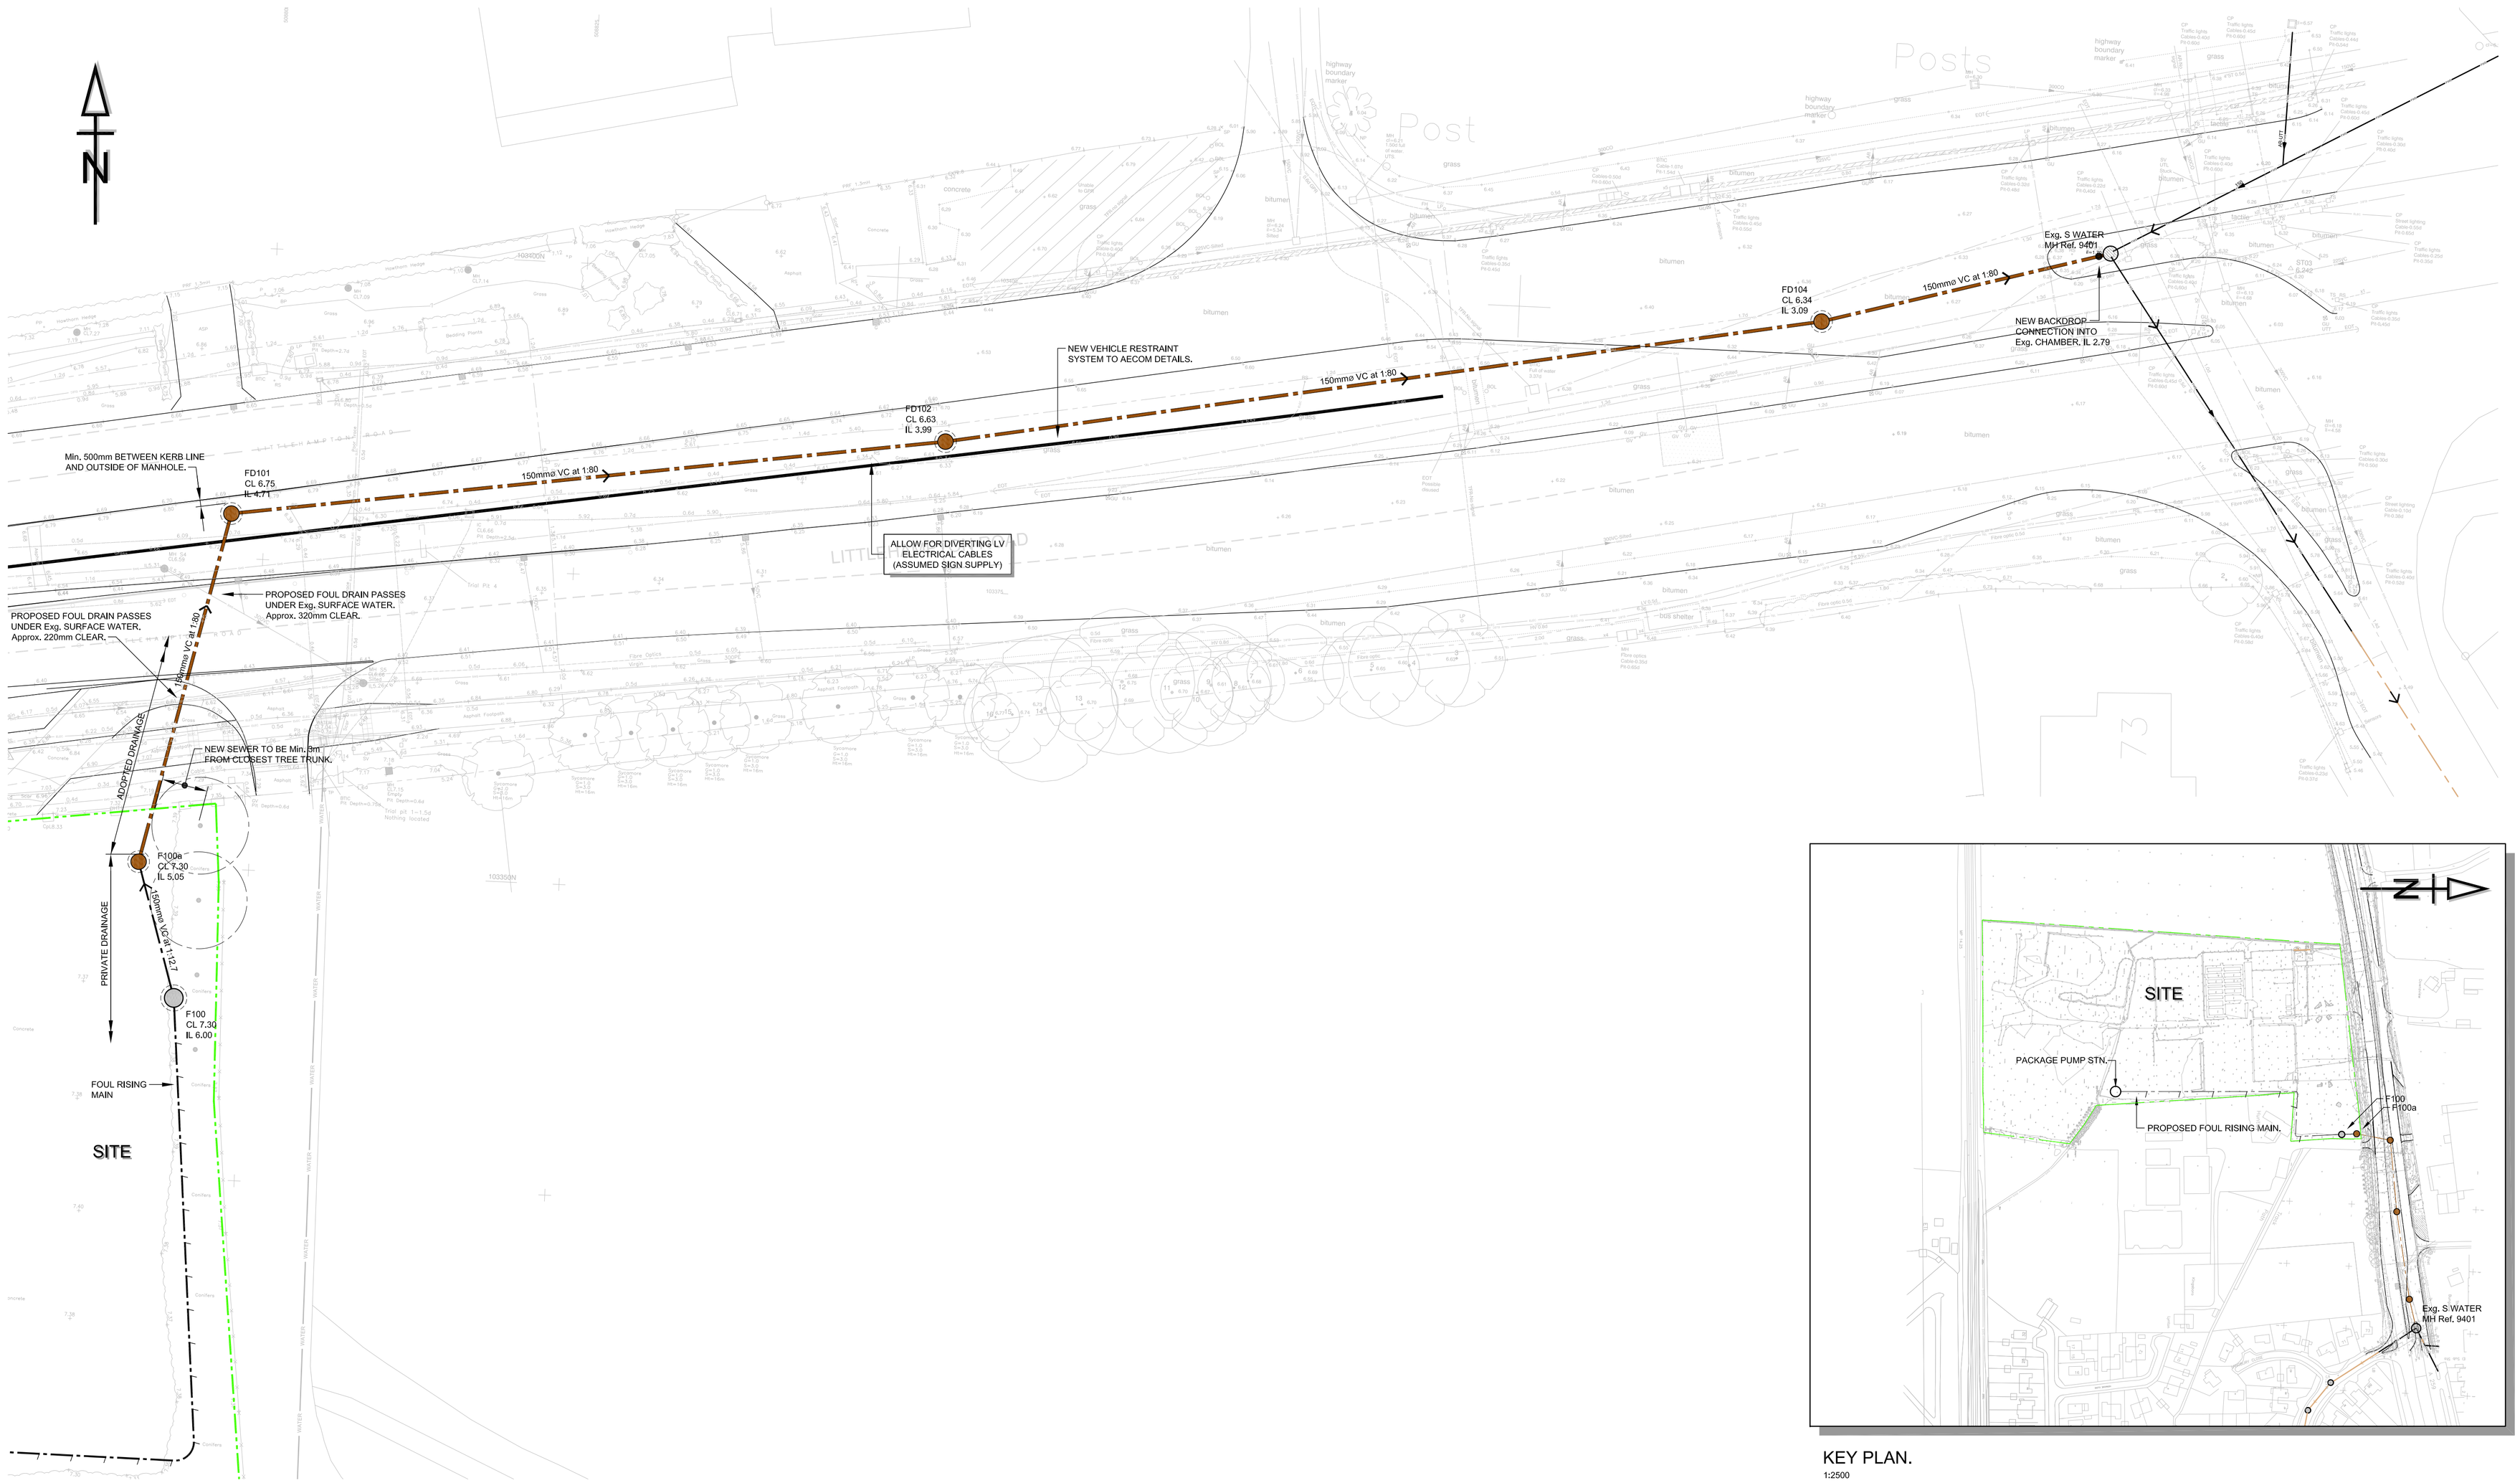

KEY PLAN.
1:2500

General Notes:

1. DO NOT SCALE THIS DRAWING.
2. THIS DRAWING IS TO BE READ IN CONJUNCTION WITH ALL RELEVANT ENGINEERS AND ARCHITECTS DRAWINGS, SCHEDULES AND SPECIFICATIONS.
3. THE LEVELS OF EXISTING DRAINAGE MUST BE CONFIRMED BY EXCAVATING TRIAL HOLES AT THE POINTS OF CONNECTION **PRIOR TO THE COMMENCEMENT OF ANY DRAINAGE WORKS.**
4. FLOWS MUST BE MAINTAINED AT ALL TIMES, AT THE TIME OF MAKING NEW CONNECTIONS OVER-PUMPING MUST BE PROVIDED TO MAINTAIN FLOWS.
5. ALL DRAINAGE FOR ADOPTION ARE TO BE CARRIED OUT IN ACCORDANCE WITH 'SEWERS FOR ADOPTION 6th EDITION'

Key:

PROPOSED PRIVATE FOUL DRAINAGE.

PROPOSED FOUL GRAVITY SEWER FOR SECTION 104 ADOPTION.

SITE BOUNDARY.

NOTE:
Exg. LEVELS & SERVICES SHOWN ARE IMPOSED FROM SubScan DRAWINGS 20118T (26.08.11) & 20679T (11.01.12) AND ARE INDICATIVE ONLY.
THE CONTRACTOR IS SOLELY RESPONSIBLE FOR ACCURATELY LOCATING SERVICES AND LIAISING WITH THE RELEVANT SERVICE PROVIDERS'.

FOR APPROVAL

Rev.	Date:	By:	Chkd:	Revision Notes:
P1	05.03.12	RG	PHT	MH F100a MOVED Min. 3m FROM TREE TRUNKS, LINE OF NEW VEHICLE RESTRAINT BARRIER ADDED, MH FD102 MOVED TO AVOID NEW BARRIER, MH FD103 OMITTED, KEY PLAN UPDATED.
-	05.03.12	RG	PHT	ISSUED FOR APPROVAL.

Project:
WEST WORTHING.

Drawing:
FOUL GRAVITY DRAIN OUTFALL.
SECTION 104 PLAN.

Client:
ASDA
part of the WAL*MART family

G D Partnership Ltd
Consulting Engineers
GDP
The Cart Lodge, Lullingstone Lane, Eynsford, Kent. DA40HZ
Tel: 01322 868622 Fax: 01322 861050
Email : contact@gdteam.co.uk

Scale: 1:250 at A1, 1:500 at A3.
Drawn: RG | Checked: PHT | Date: Jan' 12

Job No: 11-046-C.104
Drawing No:
Rev: P1