



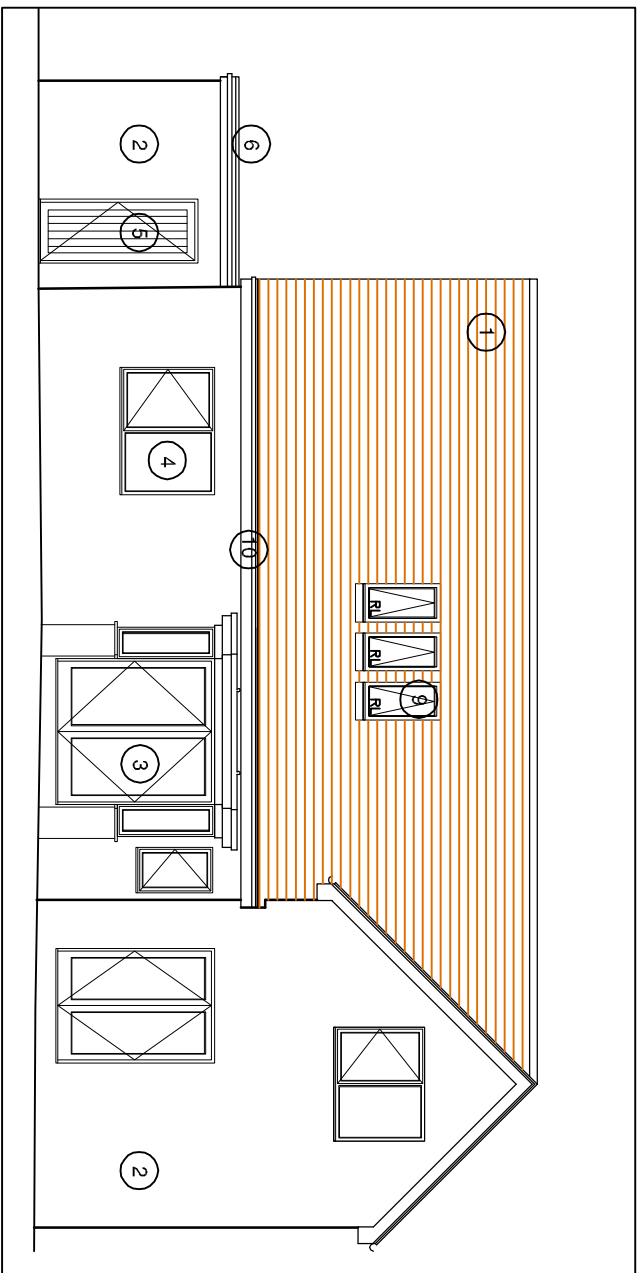


1:100 North Elevation as Approved - Reference: FG103/24/NMA

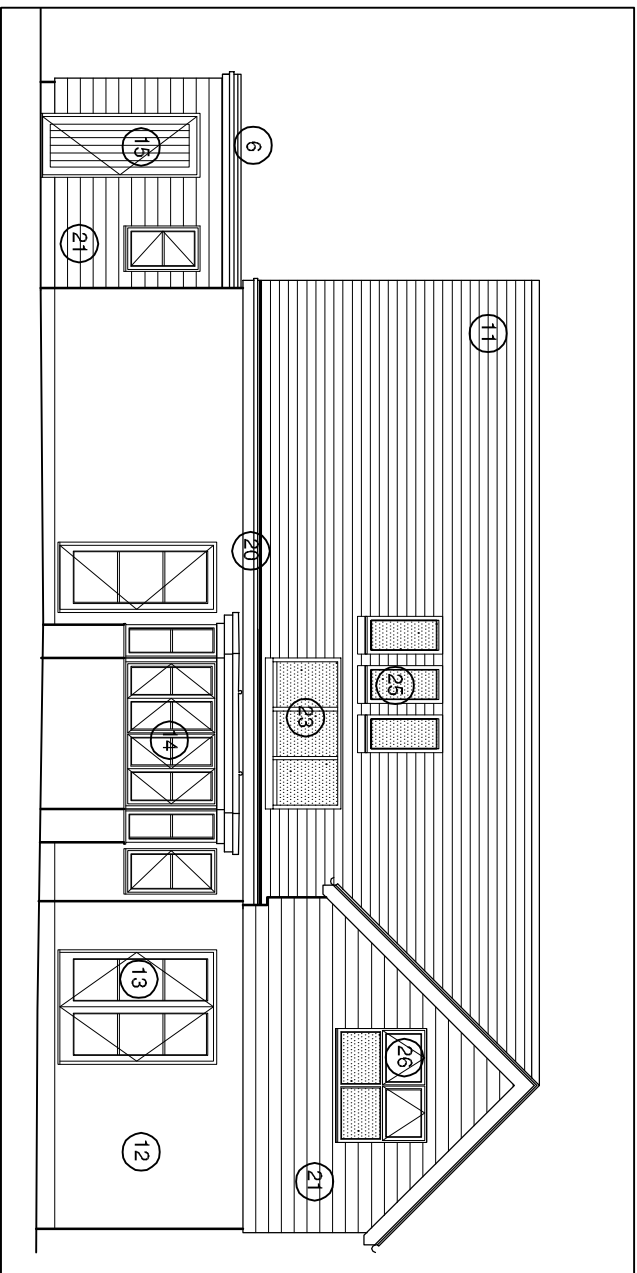


1:100 North Elevation as Proposed

ref	Description
01	CLAY ROOF TILES
02	EXTERNAL PAINTED RENDER
03	UPVC EXTERNAL DOORS
04	UPVC WINDOWS
05	PAINTED TIMBER DOOR
06	SINGLE PLY MEMBRANE FLAT ROOF
07	PAINTED TIMBER GARAGE DOOR
08	CLEAR GLASS JULIETTE BALCONY
09	PPC ALUMINIUM ROOFLIGHTS
10	UPVC RAINWATER GOODS


	Description
ref	
11	NATURAL SLATE ROOF TILES
12	EXTERNAL PAINTED RENDER
13	ALUMINIUM AND TIMBER COMPOSITE DOORS, COLOUR TBC
14	ALUMINIUM AND TIMBER COMPOSITE WINDOWS, COLOUR TBC
15	PAINTED TIMBER DOOR
16	SINGLE PLY MEMBRANE FLAT ROOF
17	TIMBER GARAGE DOOR
18	TIMBER BALUSTRADE JULIETTE BALCONY
19	PPC ALUMINIUM ROOFLIGHTS, COLOUR TBC
20	PPC ALUMINIUM RAINWATER GOODS, COLOUR TBC
21	FIBRE CEMENT HORIZONTAL CLADDING, COLOUR TBC
22	TIMBER FRAME PORCH
23	OBSCURE PATENT GLAZING
24	IN-SET PV PANELS
25	PPC ALUMINIUM OBSCURE AND FIXED ROOFLIGHTS, COLOUR TBC
26	ALUMINIUM AND TIMBER COMPOSITE WINDOWS, WITH OBSCURE GLASS AND FIXED BELOW 1.7m FROM FFL, COLOUR TBC

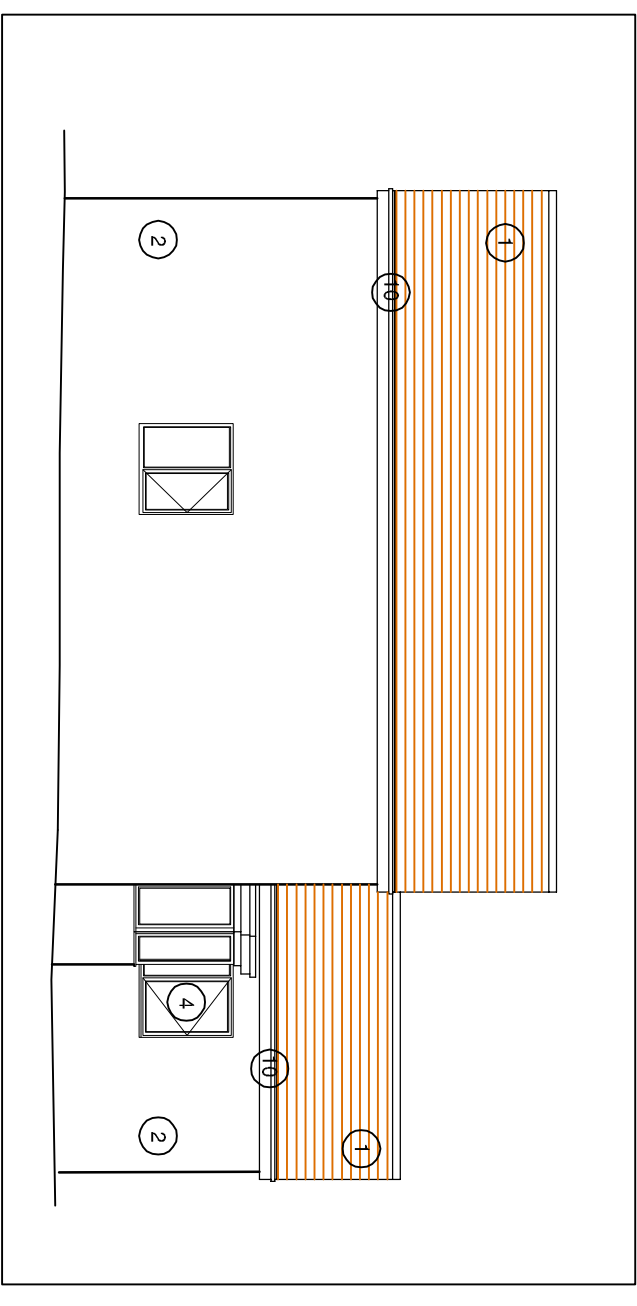

1:100 West Elevation as Approved - Reference: FG/103/24/NMA

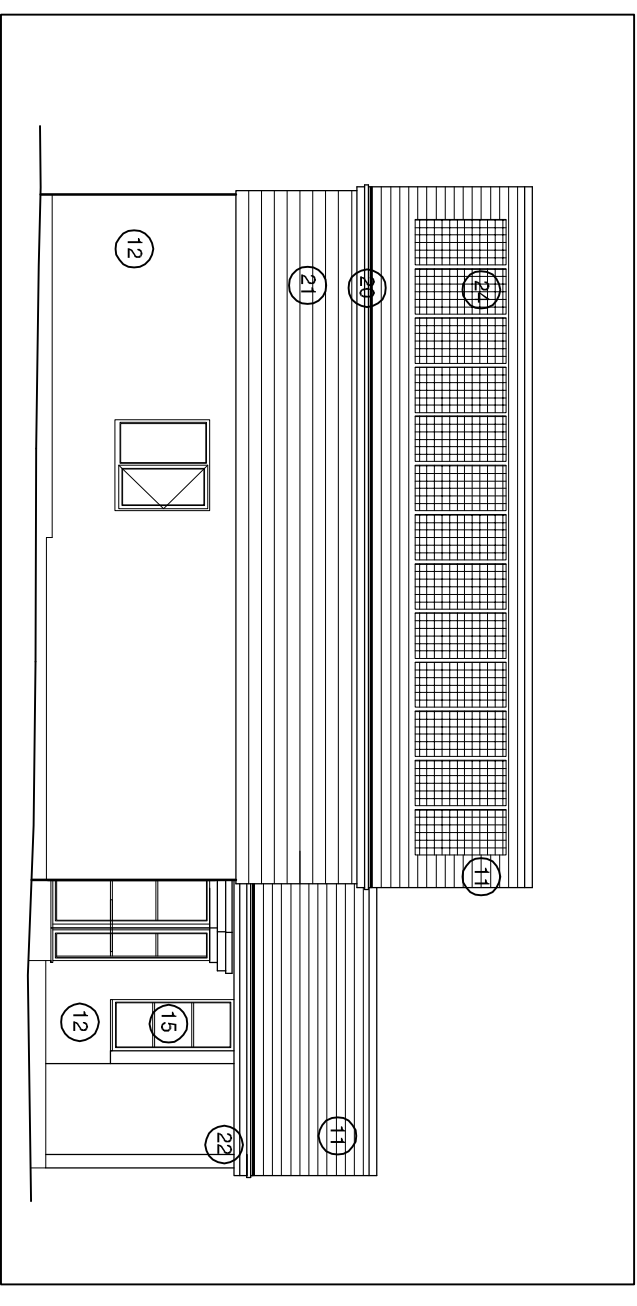

1:100 West Elevation as Proposed

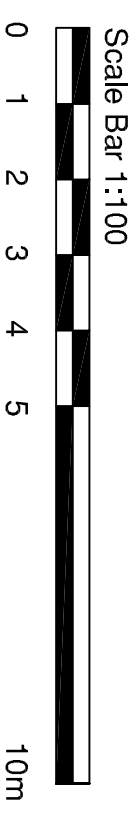

PLANNING

4 South Drive, Ferring North and West Elevations as Proposed



saville jones | architects

date: Feb 2026

25005

06 SK