


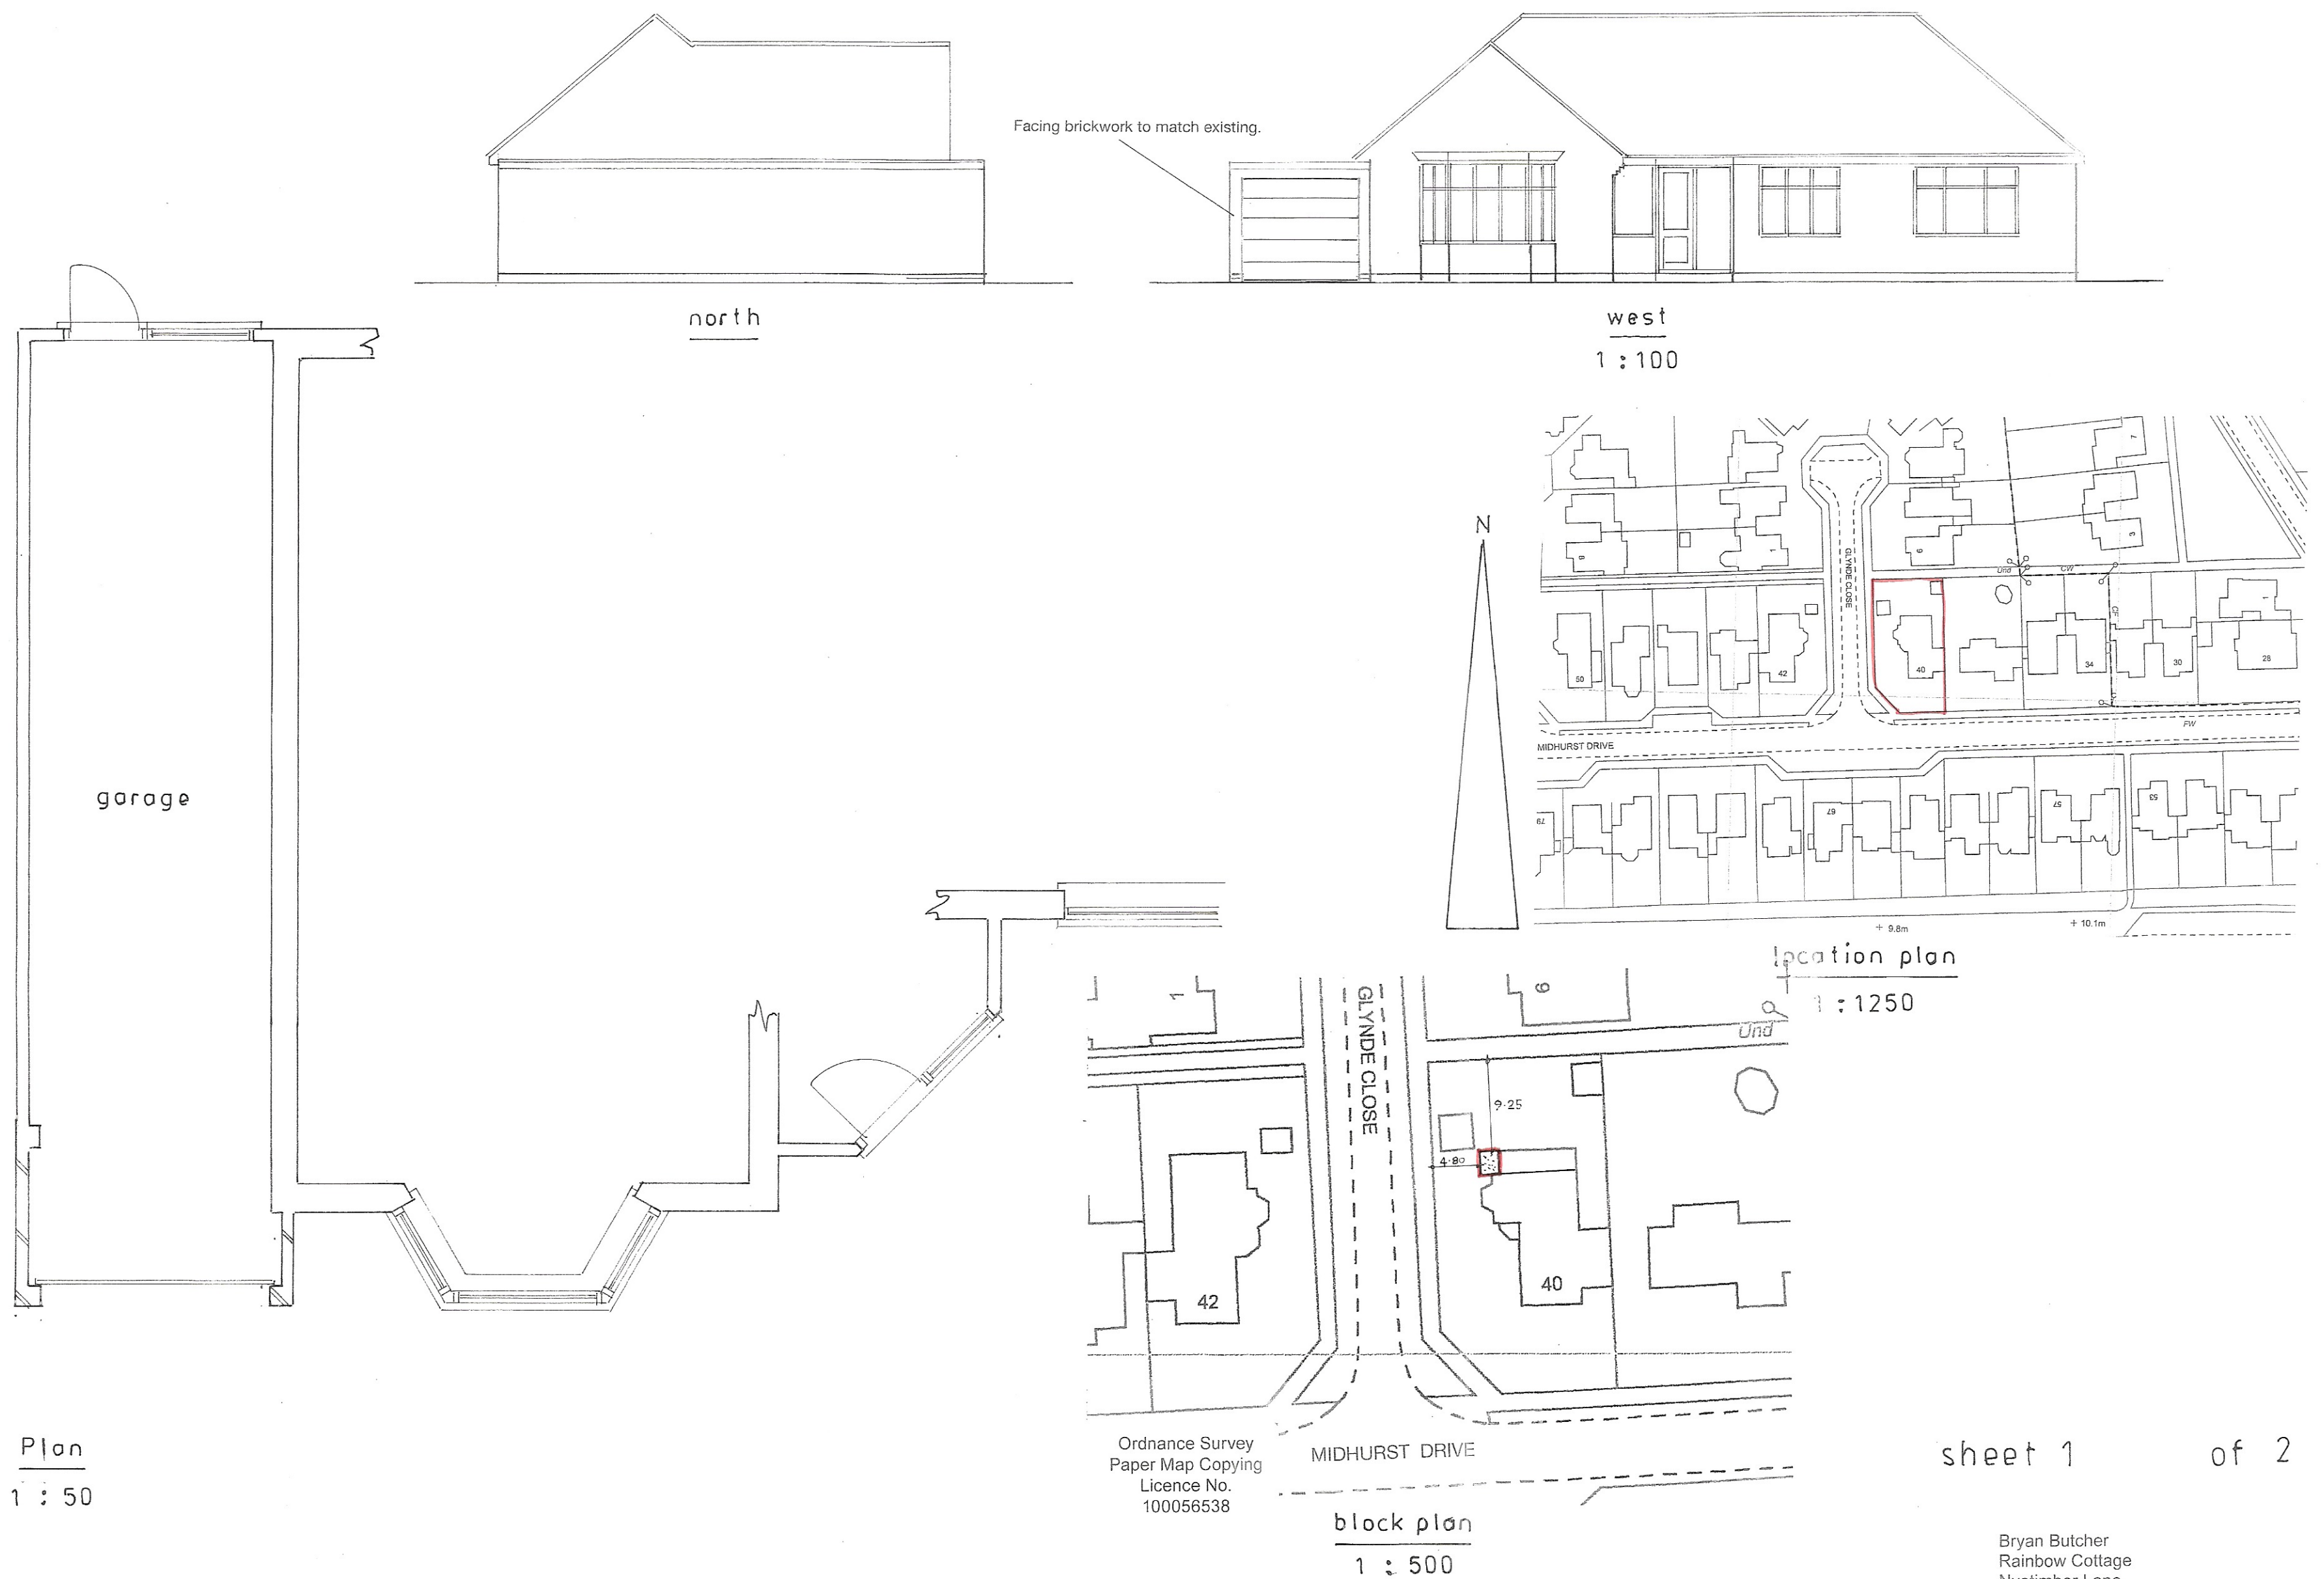

Proposed

PROPOSED EXTENSION TO GARAGE AT 40, MIDHURST DRIVE, FERRING FOR MR. D. CARTER

sheet 1 of 2

Bryan Butcher
Rainbow Cottage
Nyetimber Lane
Bognor Regis PO21 3JX
01243 266871
07973 233442
bryan.butcher@btinternet.com
www.bryanbutcher.com