



ARUN DISTRICT COUNCIL			
No.	FG	172	07
Received			

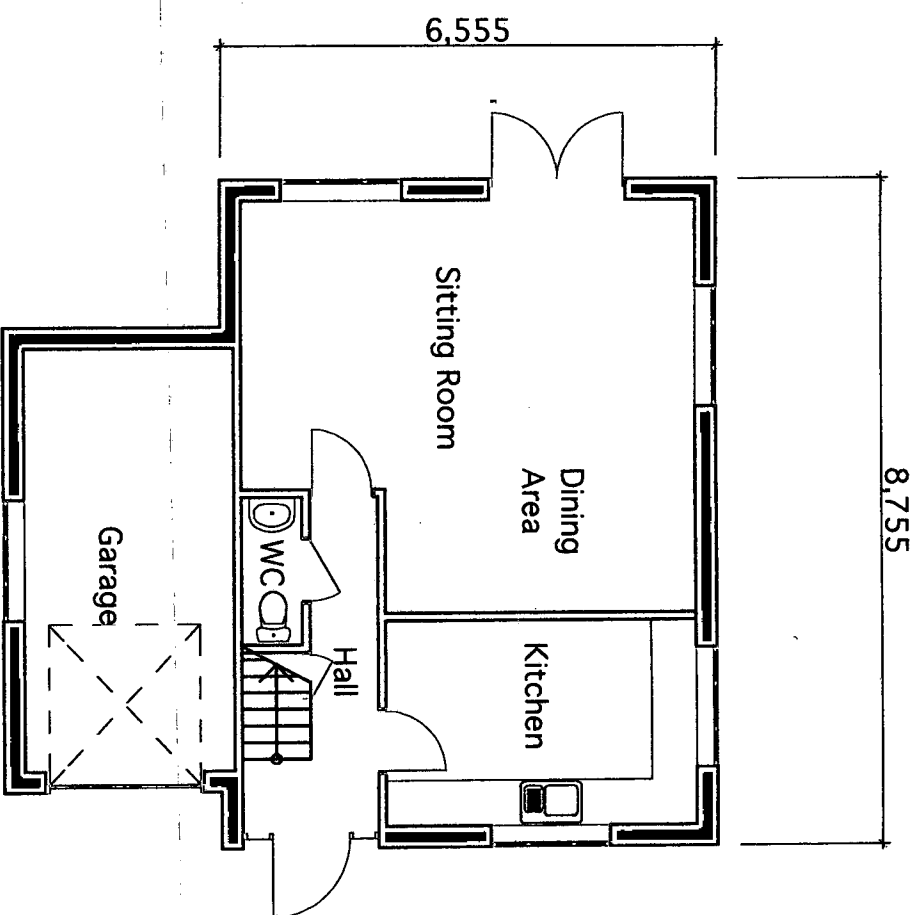

GROUND FLOOR

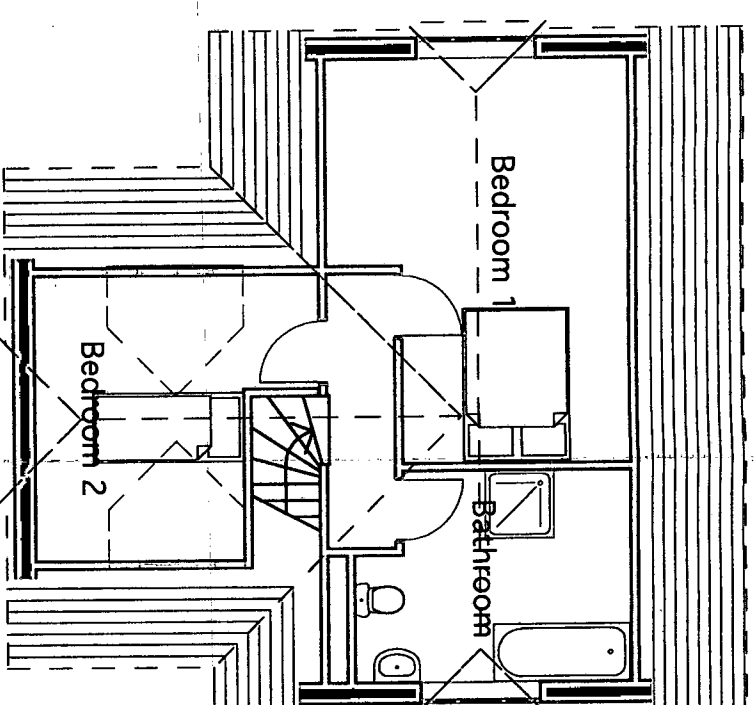

FIRST FLOOR

Do not scale from this drawing except
for Planning Purposes
All dimensions to be checked on site

JOB TITLE	Land at 5 & 6 Langbury Close, Ferring
CLIENT	S Musgrove & P Waymark
DRAWING TITLE	Plans - Proposed
SCALE	1:100
DATE	Aug 07
DRAWN	AF
DRAWING NO	07303/01
REV	

ANDREW FULLER ASSOCIATES

Chartered Surveyors - Town Planning

Norton Studio
School Lane
Arundel
West Sussex. BN18 9DR
tel 01903 885444
fax 01903 883111
e-mail: mail@a-fuller.co.uk

RICS