


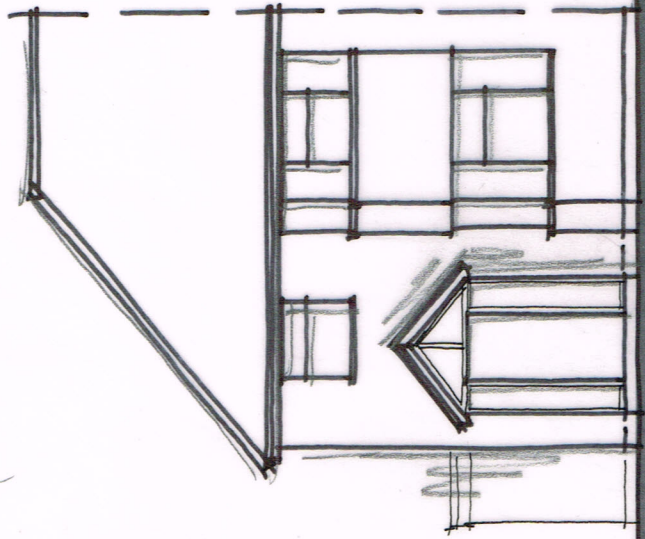


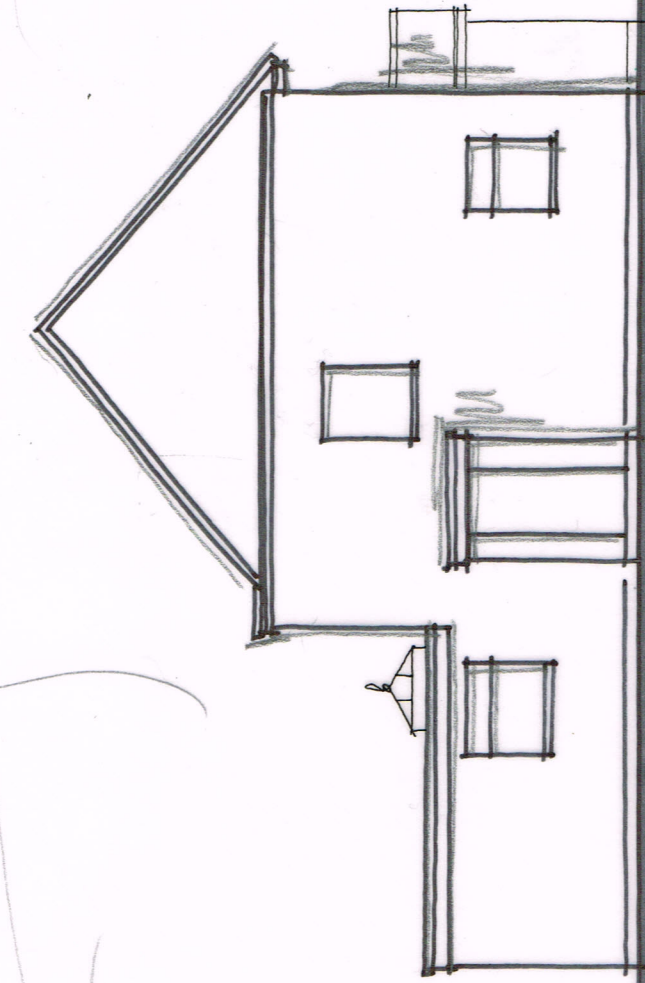


FRONT

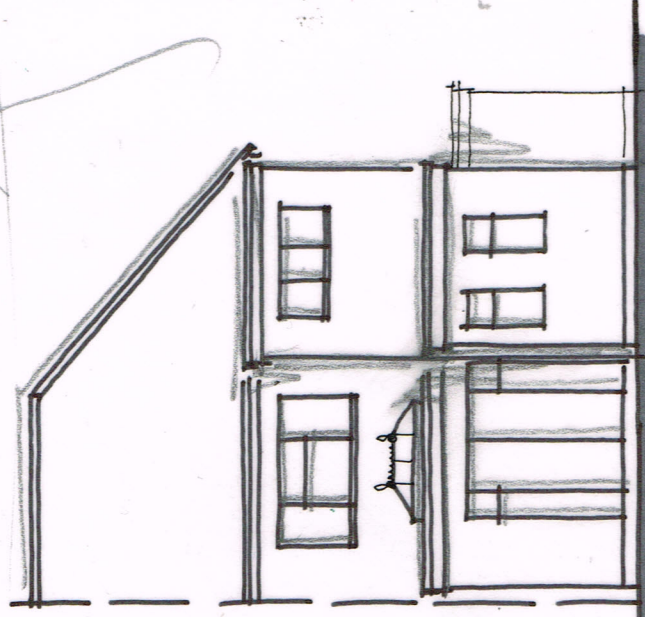


SIDE (e) ELEVATION 1:100 @ A3

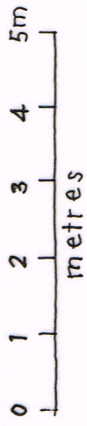

REAR

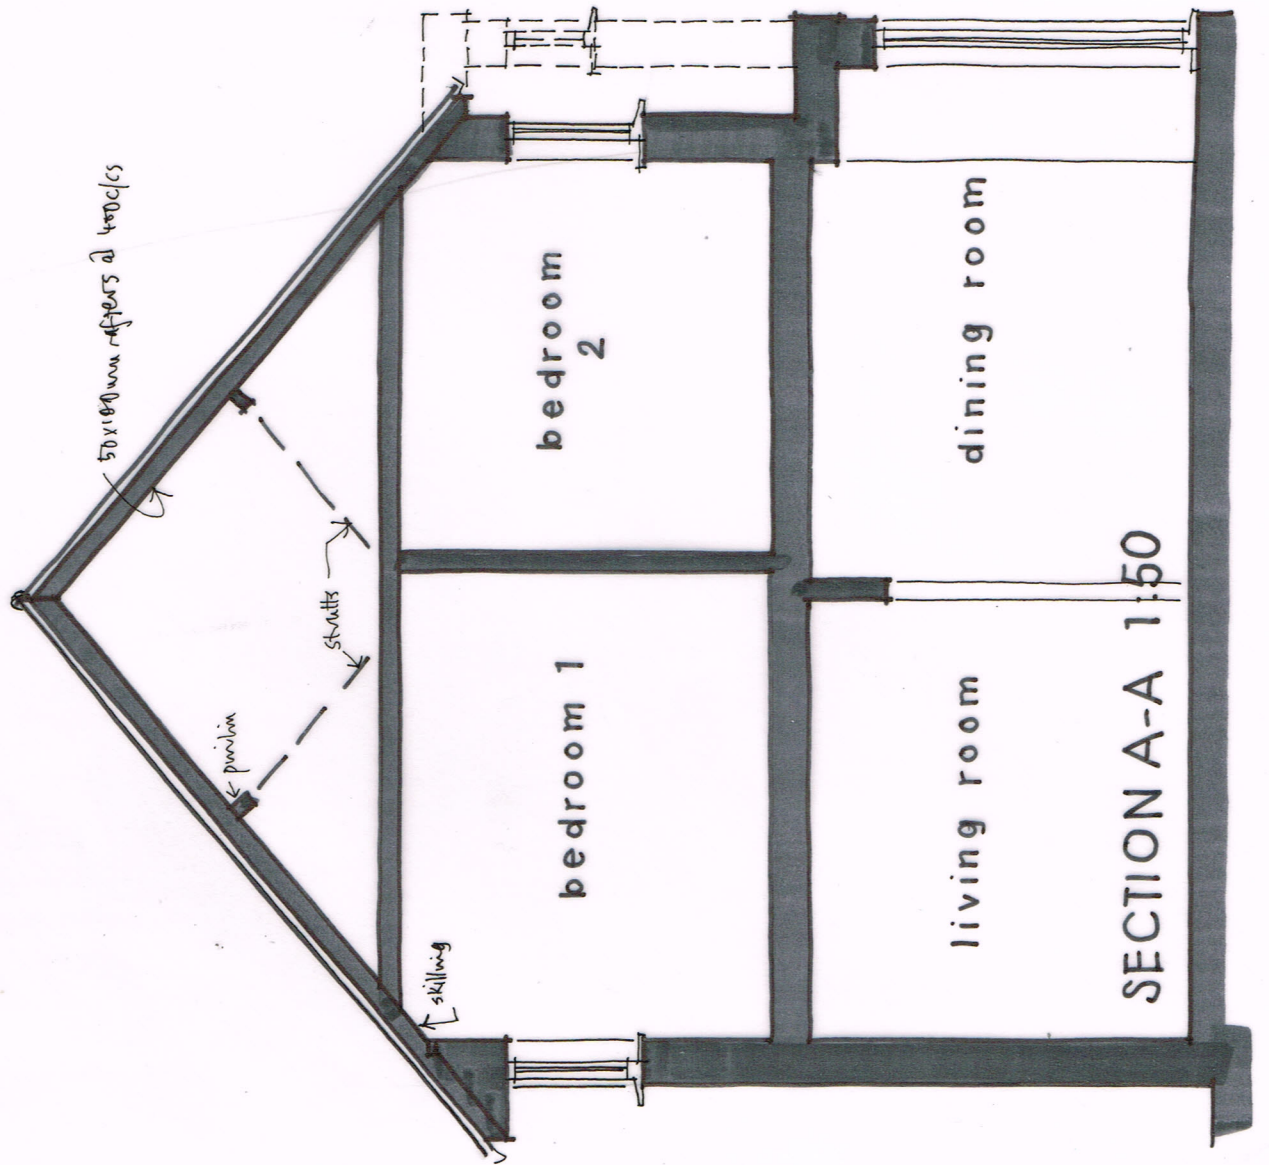

SECTION A-A 1:50

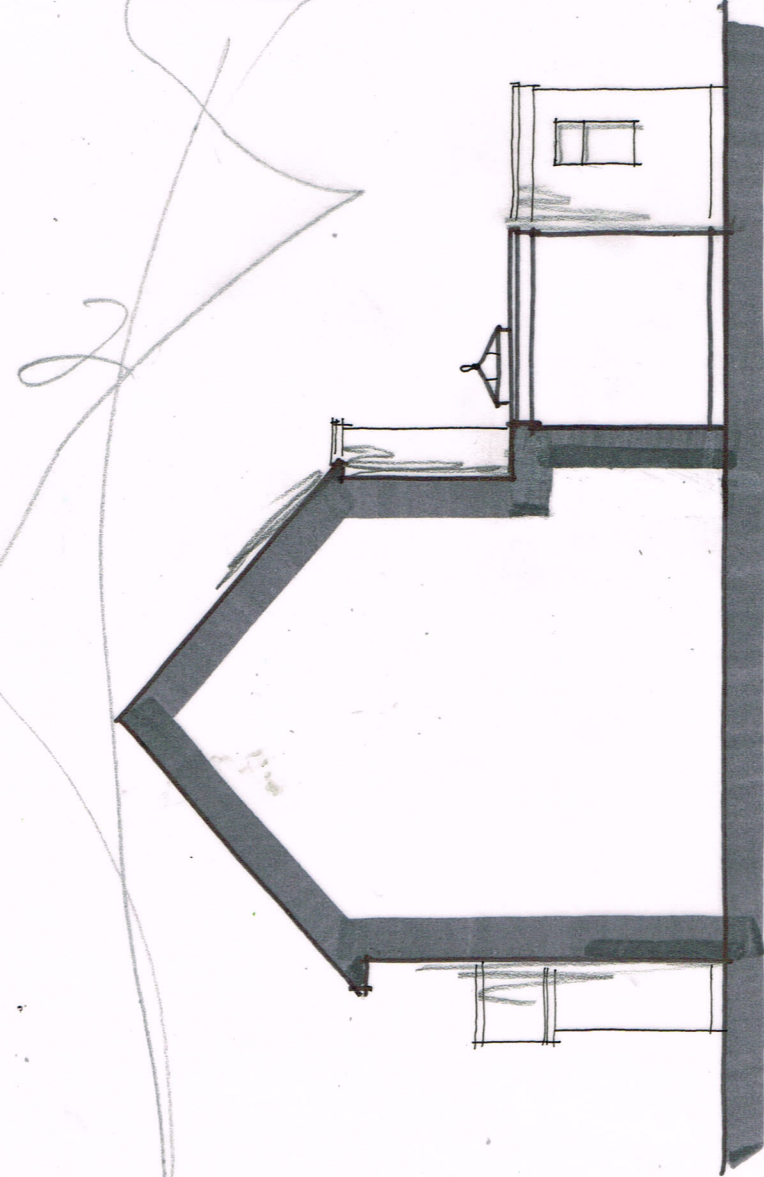

SIDE (w)

Wayne Gander MCIAT
Architectural Technologist
98 Durrington Lane
Worthing
West Sussex BN13 2RQ
Tel. 01903 694817