

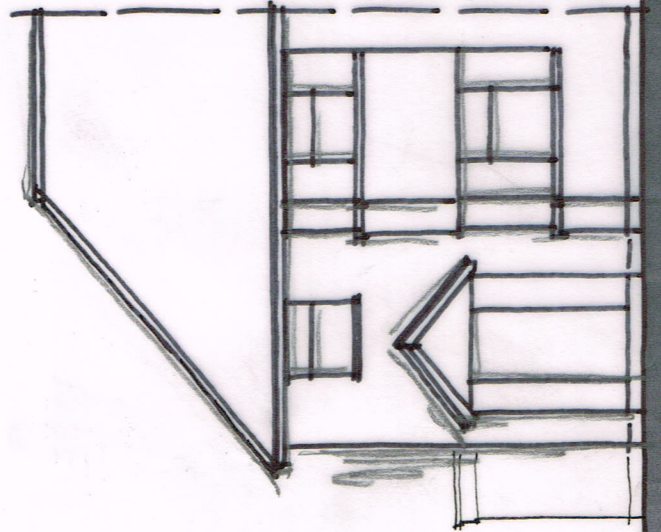



PROPOSED ELEVATIONS 1:100@ A3

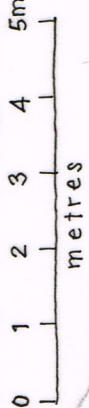

FRONT : no change

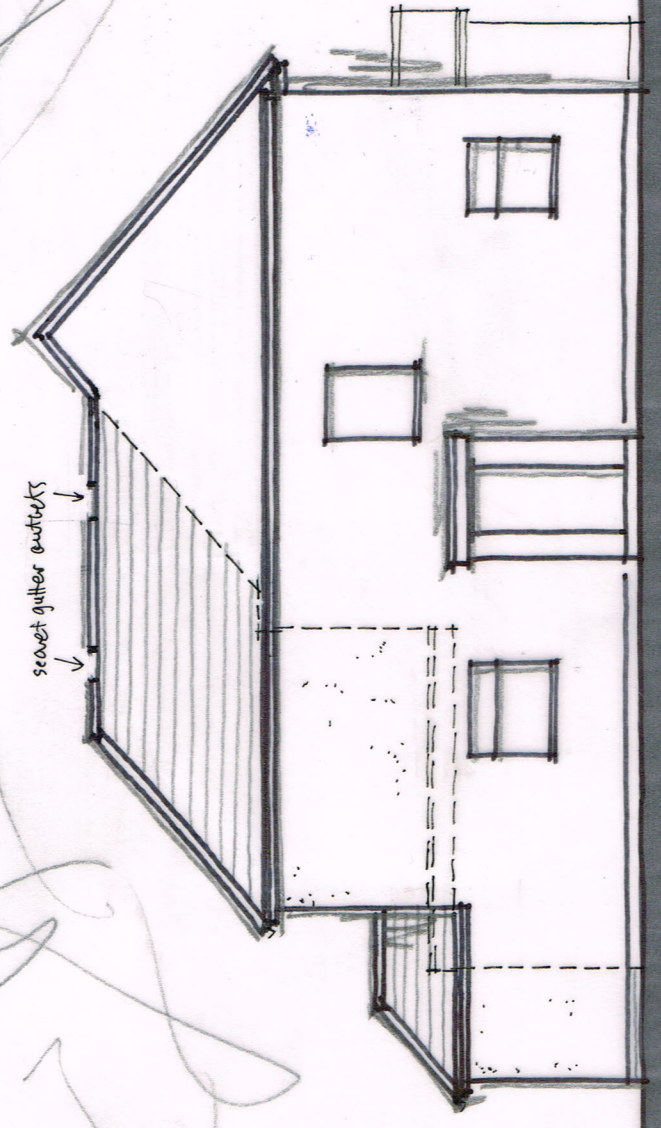


SIDE (e)

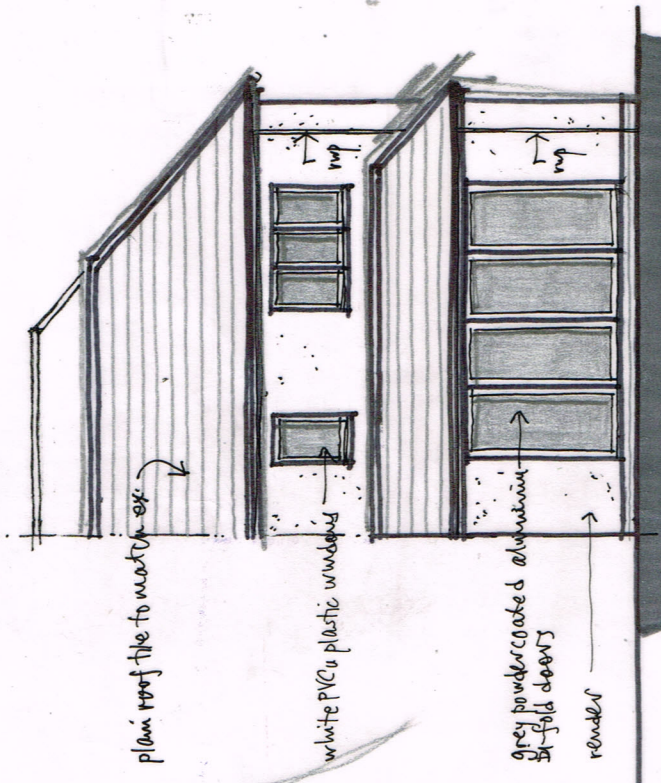

REAR

plain roof tile to match ex.
white PVCu plastic windows
grey powdercoated aluminium
bi-fold doors
render

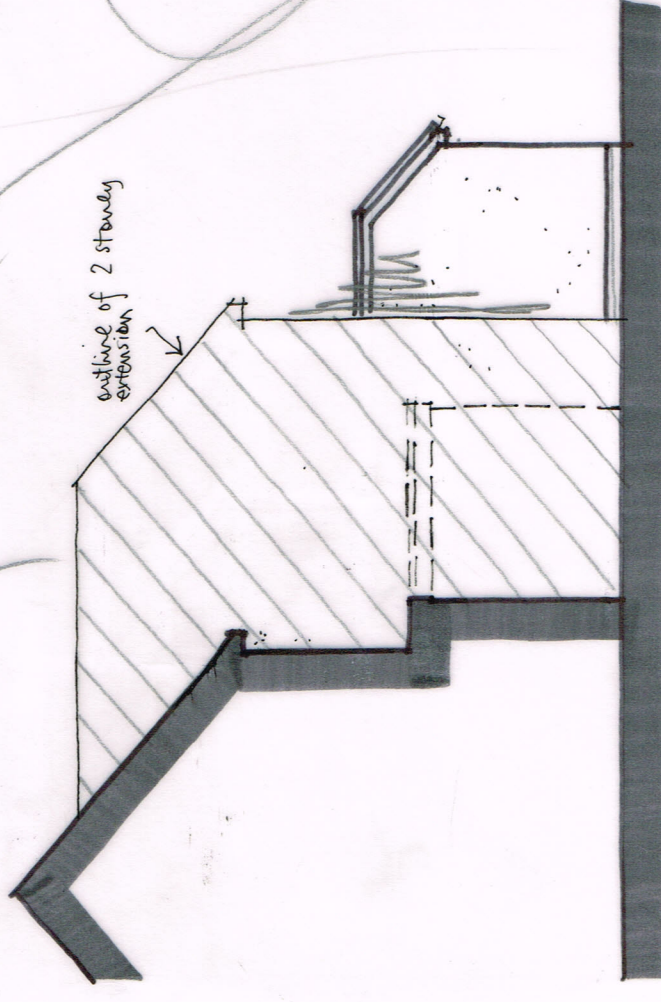


SIDE (w)

outline of 2 storey extension

Wayne Gander MCIAT
Architectural Technologist
98 Durrington Lane
Worthing
West Sussex BN13 2RQ
Tel. 01903 694817

17

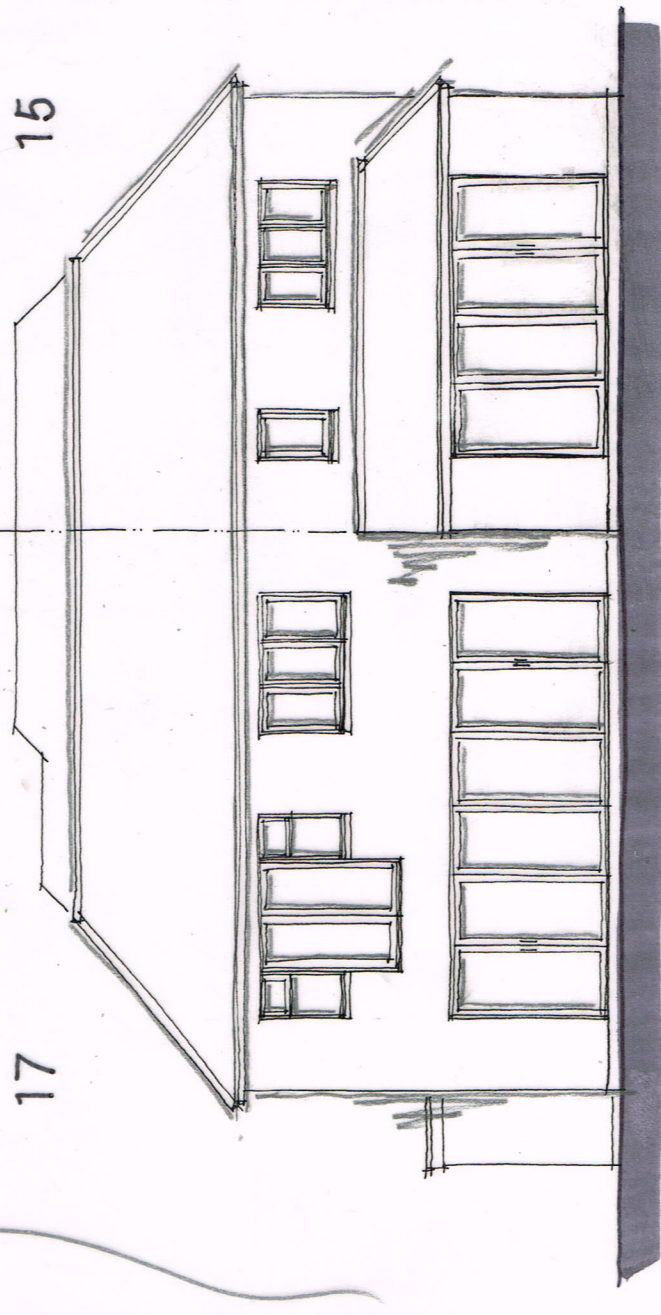

REAR

15

Notes:
1). all materials to be of similar appearance to the existing property

Revisions A - design updated 28/8/18

15 CLOVER LANE, FERRING
Proposals 05 A

April 2018