



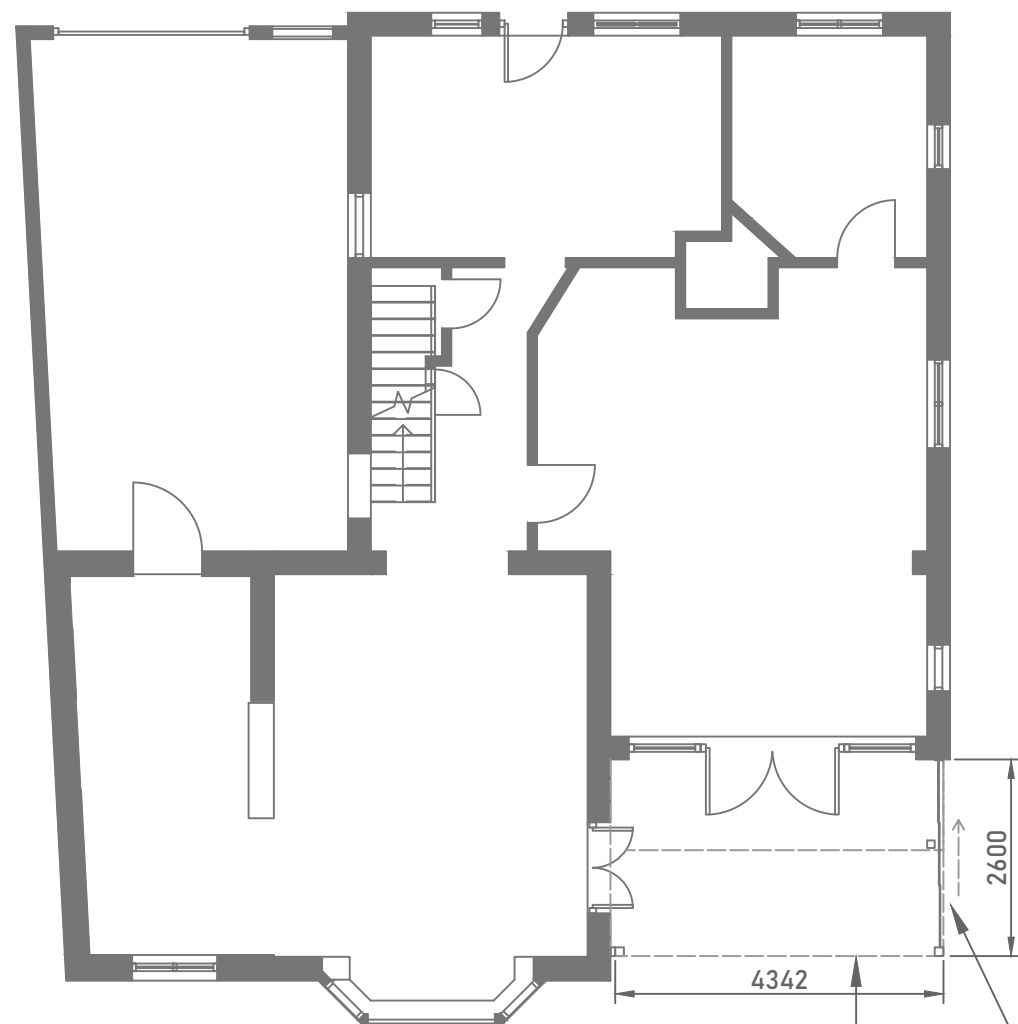

FLOOR PLAN

dotted line illustrates roof above

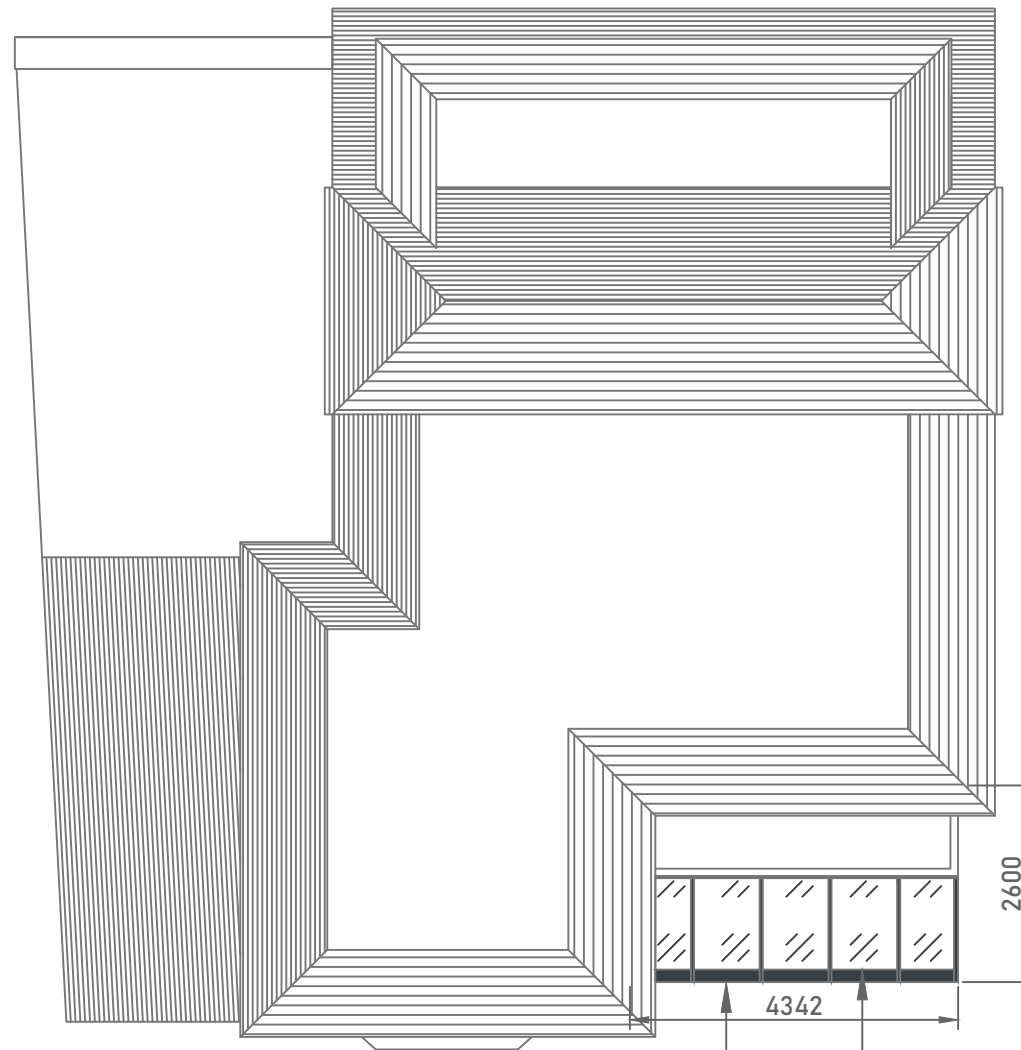


ROOF PLAN

sliding glass doors

aluminium powder coated posts and profiles
in WT29/71289 'Metallic Anthracite Grey'

glazed roof

SCALE- 1:100 @ A3

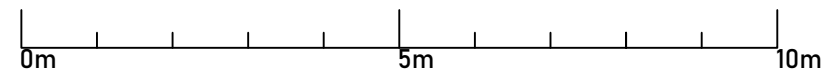

notes

Single storey 'cube'
glass roof located on the
rear elevation of the
property in the private
garden.
The structure will
feature aluminium
powder coated posts and
profiles in WT29-71289
'Metallic Anthracite Grey'

-	-	-
no.	revision/issue	date

eden
VERANDAS

Eden Verandas Ltd.
Unit 13, Southwood Business Park,
Armstrong Mall,
Farnborough,
GU14 0NR
01252451580
www.edenverandas.co.uk info@edenverandas.co.uk

job title

**Mr Jones,
31 Ferringham Lane,
Ferring, Worthing
West Sussex,
BN12 5NB**

drawing title

**Plans
As Proposed
(Phase 2)**

drawing status

PLANNING

job no.	drawing no.
91192	91192-04
date	
15/12/2020	
scale	
1:100 @A3	