



SITE PLAN
1:500

0m 5m 10m
SCALE - 1:500 @ A3



SIDE ELEVATION



REAR ELEVATION


aluminium powder coated posts and profiles
in WT29/71289 'Metallic Anthracite Grey'

sliding glass doors



SIDE ELEVATION

SCALE- 1:100 @ A3

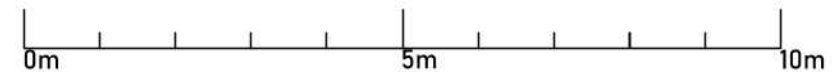

notes
Addition of a single storey 'cube' glass roof located on the rear elevation of the property in the private garden. The structure will feature aluminium powder coated posts and profiles in WT29-71289 'Metallic Anthracite Grey'

no.	revision/issue	date
A	projection changed	18/01

eden VERANDAS
Eden Verandas Ltd.
Unit 13, Southwood Business Park,
Armstrong Mall,
Farnborough,
GU14 0NR
01252451580
www.edenverandas.co.uk info@edenverandas.co.uk

job title
Mr Jones,
31 Ferringham Lane,
Ferring, Worthing
West Sussex,
BN12 5NB

drawing title
Elevations
As Proposed
(Phase 2)

drawing status
PLANNING

job no.	drawing no.
91192	91192-03
date	
15/12/2020	
scale	
1:100 @A3	