
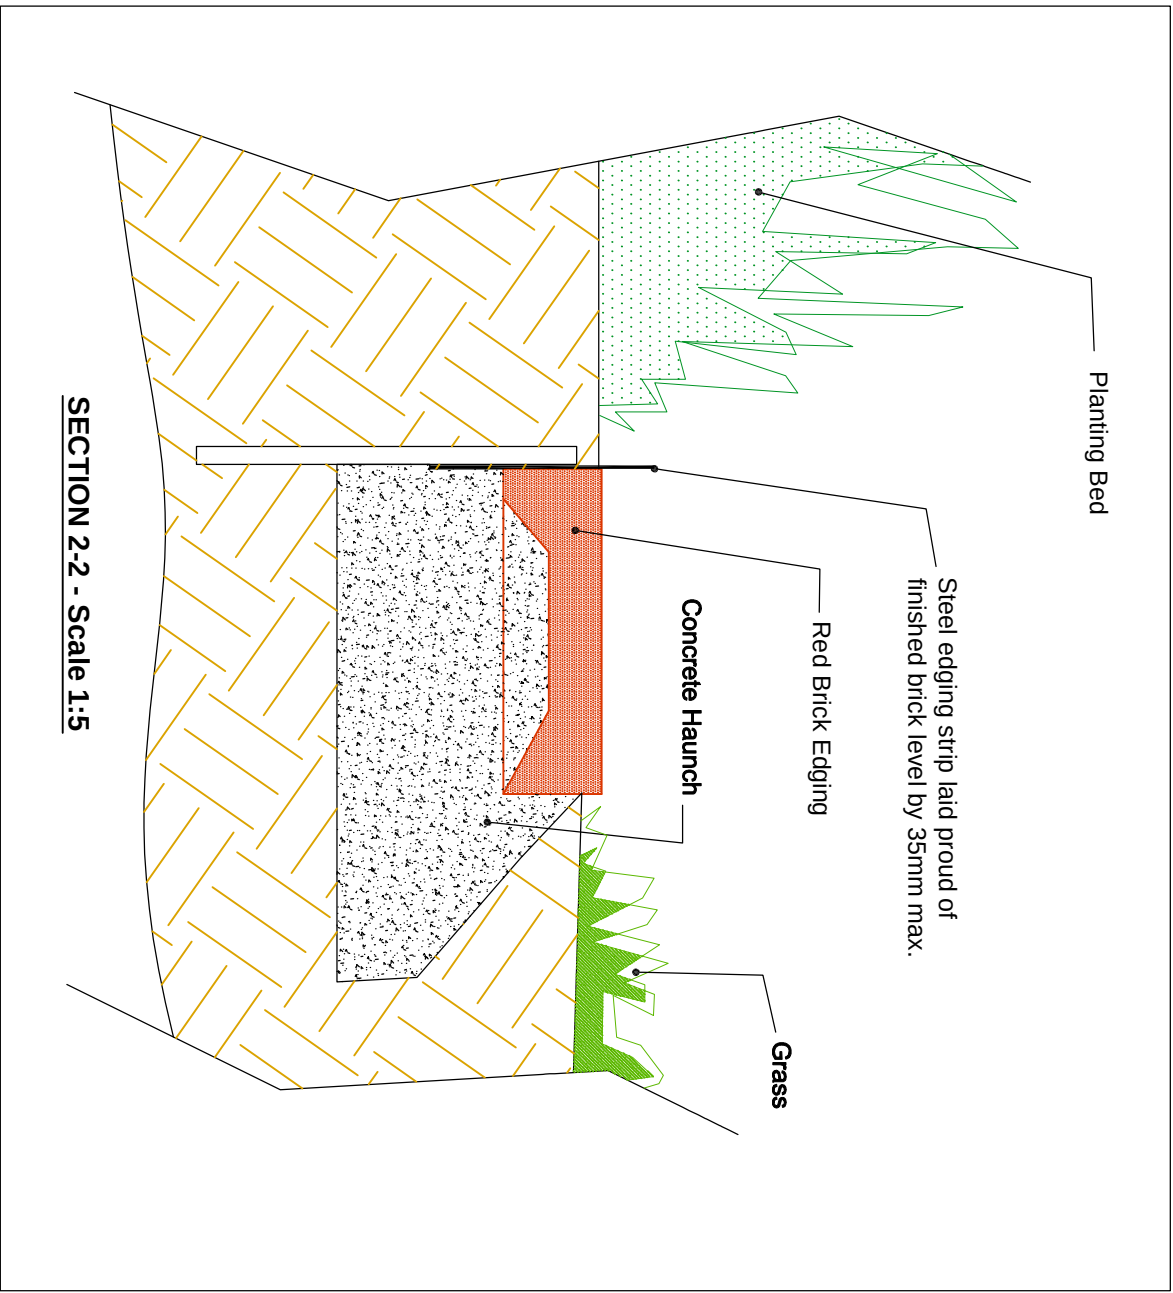
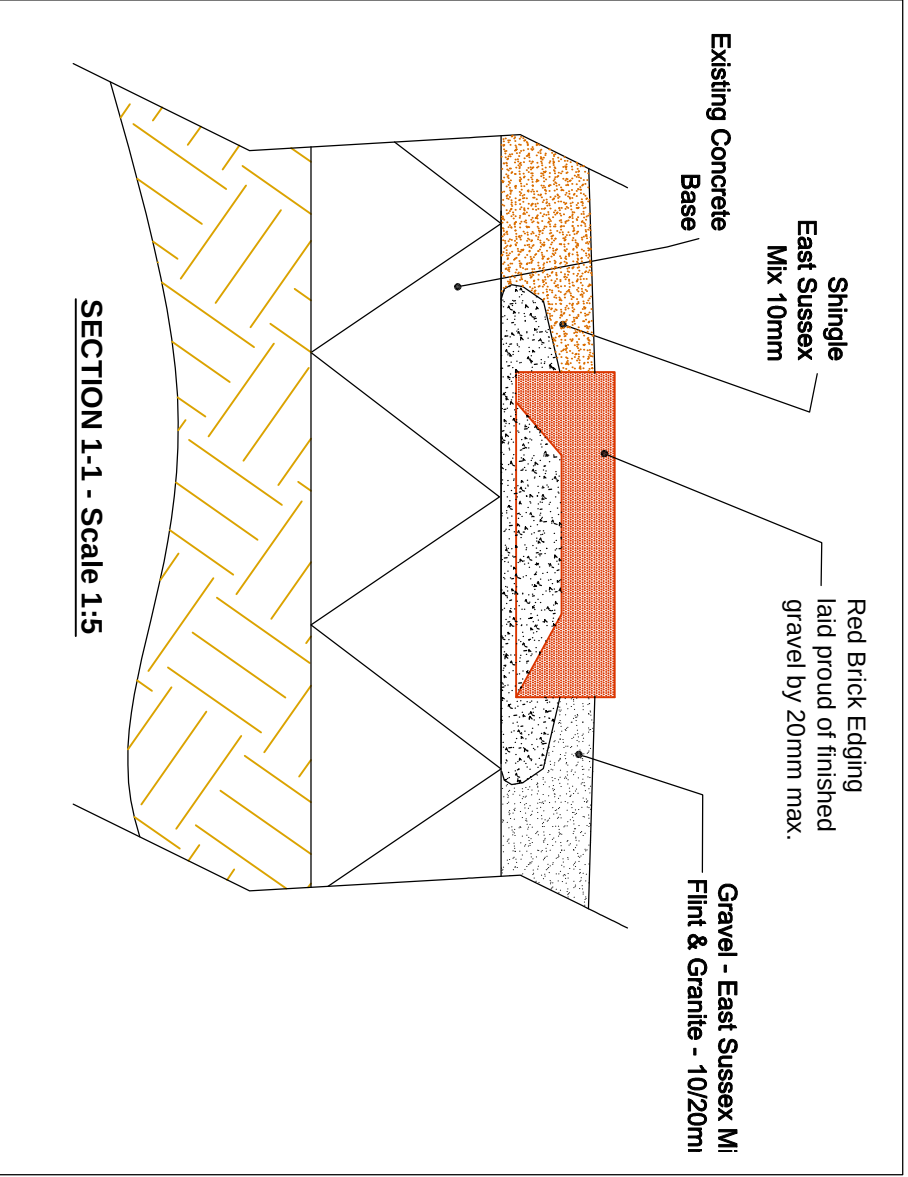


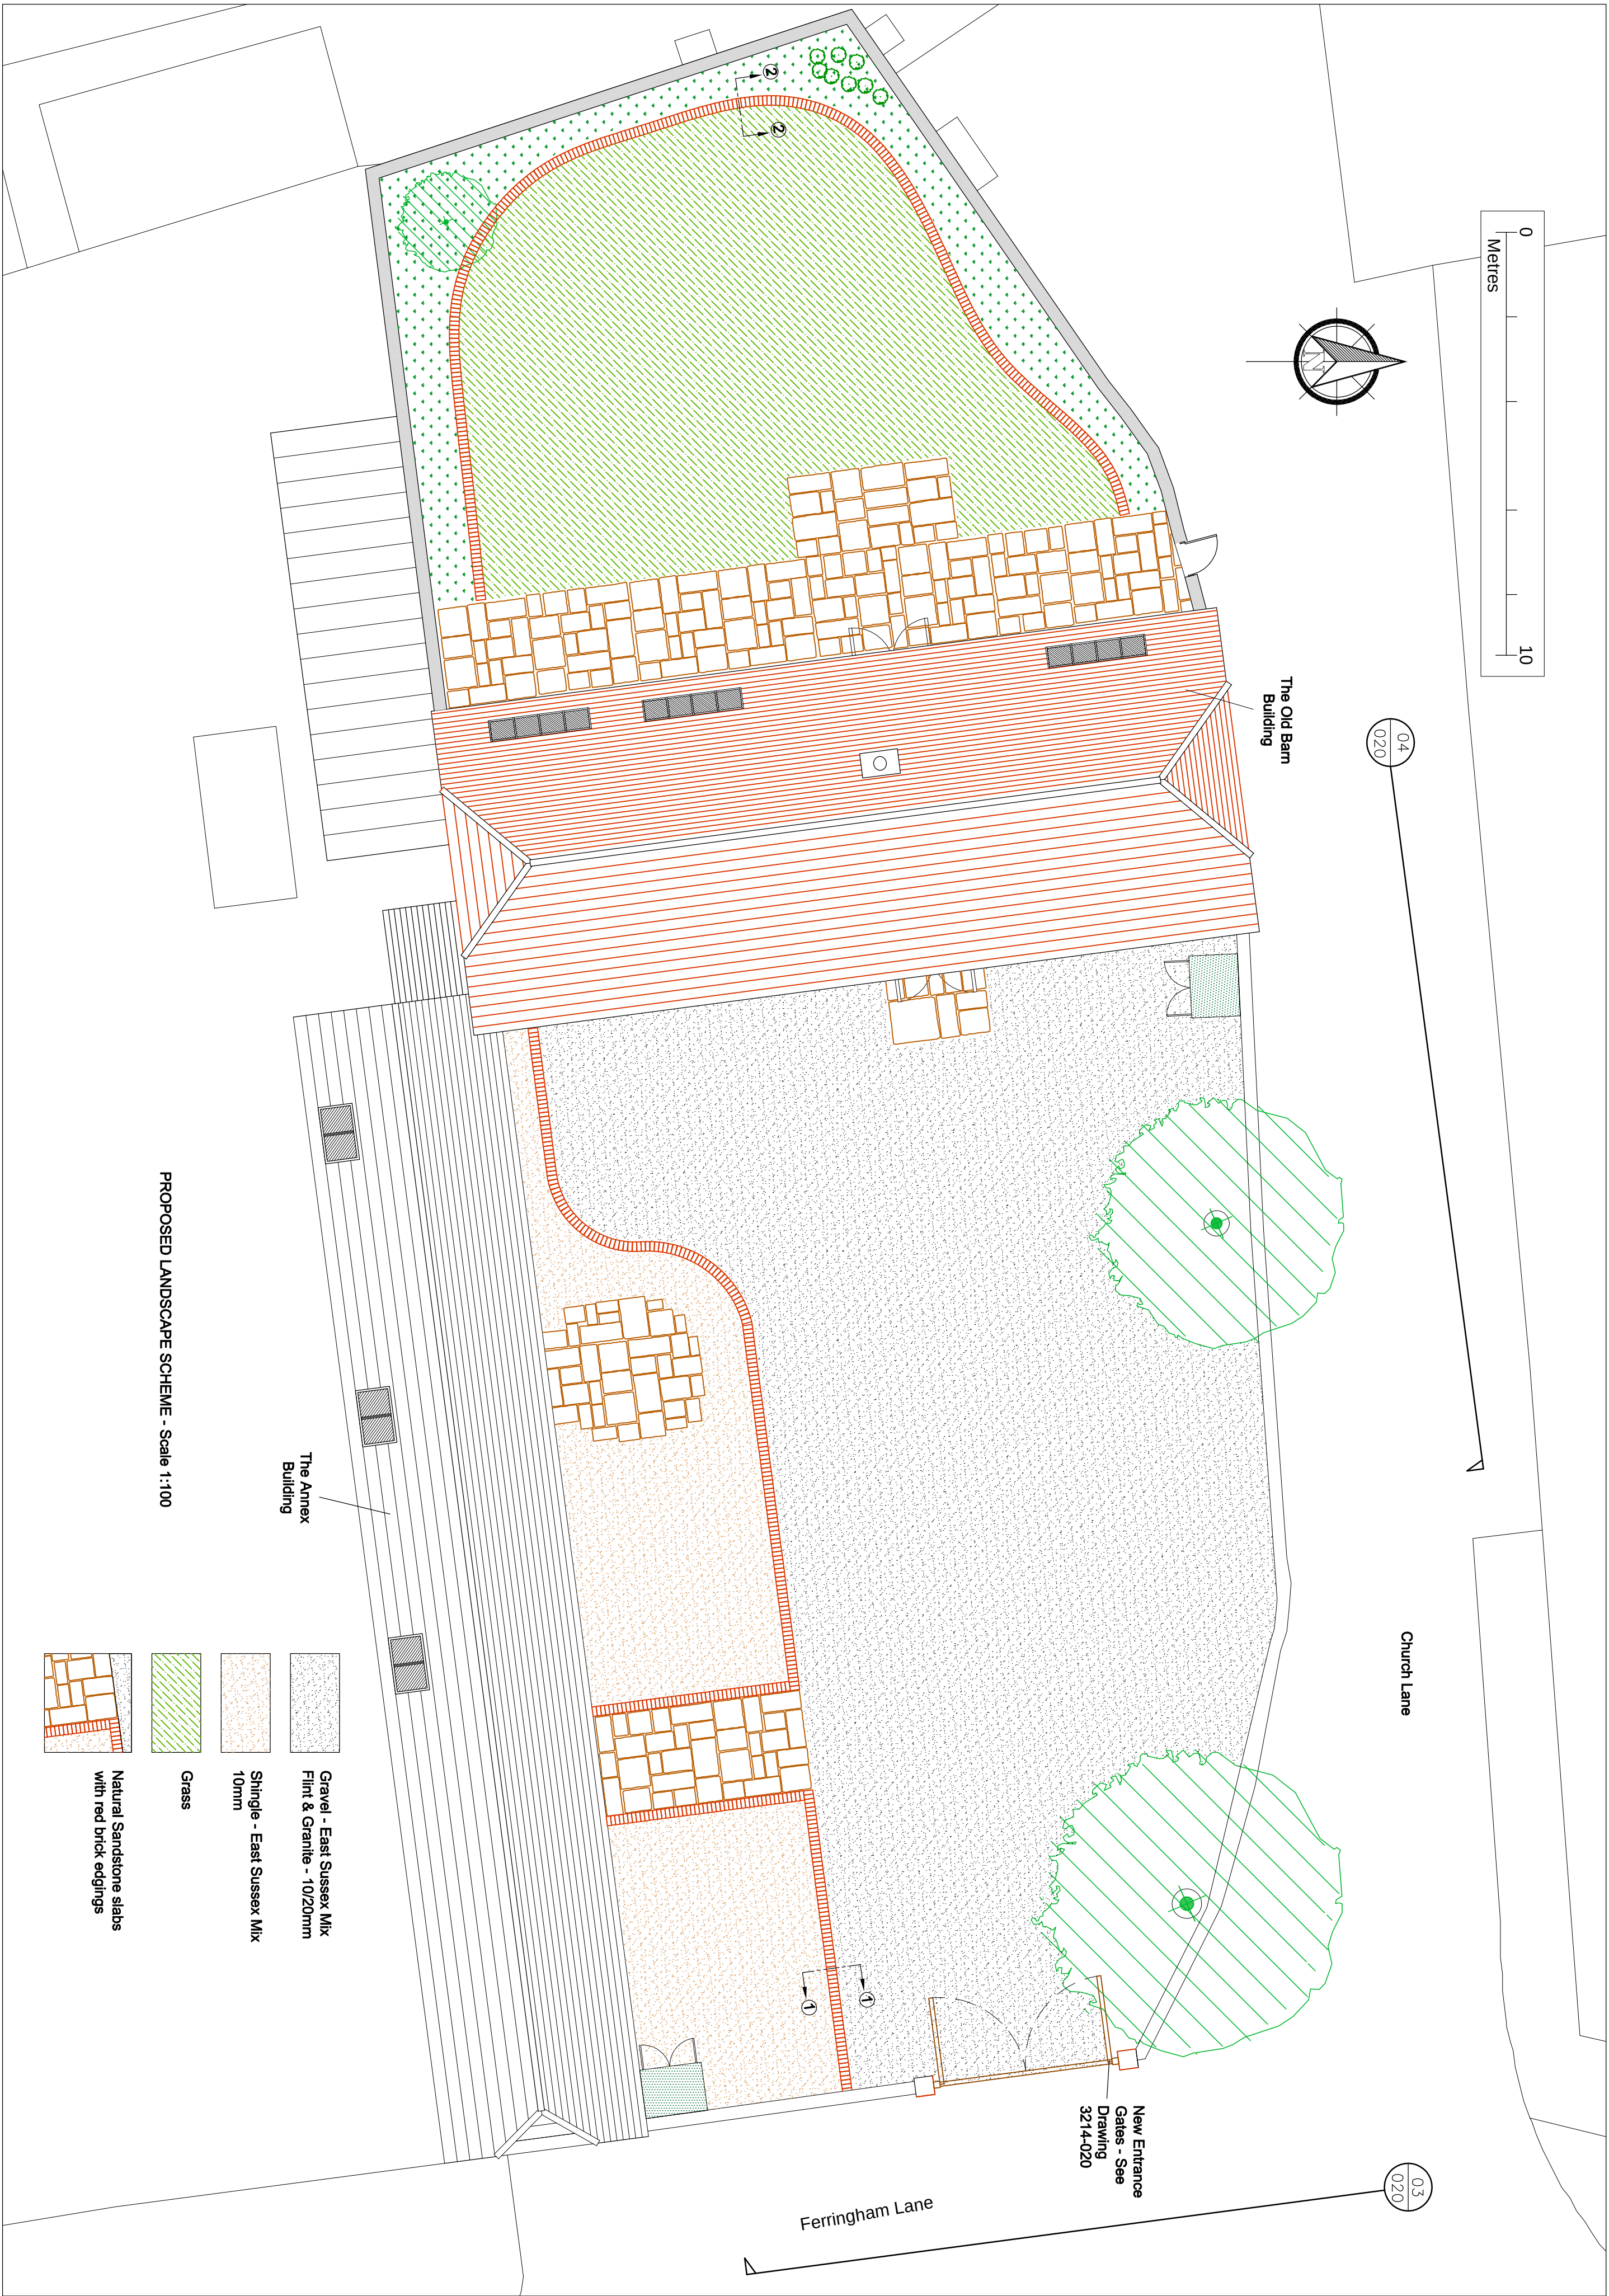

NOTES :		
DATE	REV.	COMMENTS
16-12-12	A	Issued for Planning

PLANNING
ISSUE

febbo
designs

1. Ferringham, South Herring, Ferringfield Q131 SP1.
Tel: 01753 82 84 88
email: info@febbo.co.uk

Bolnish Developments - The Old Barn - Ferring
Proposed Landscape Scheme - Plan - GA

DRAWING NO. 3214-019
SCALE AF
DATE Dec/12
REV. A

This scheme is subject to town planning and all other necessary consents.
Dimensions, areas and levels where given are only approximate and subject
to the survey. All dimensions are to be checked on site.
Before work commences.
Figured dimensions only are to be taken from this drawing.
This drawing is to be read in conjunction with all relevant consultants' and
other drawings and specifications. Any amendments must be approved by the
architect/supervising officer before the
affected work commences.