


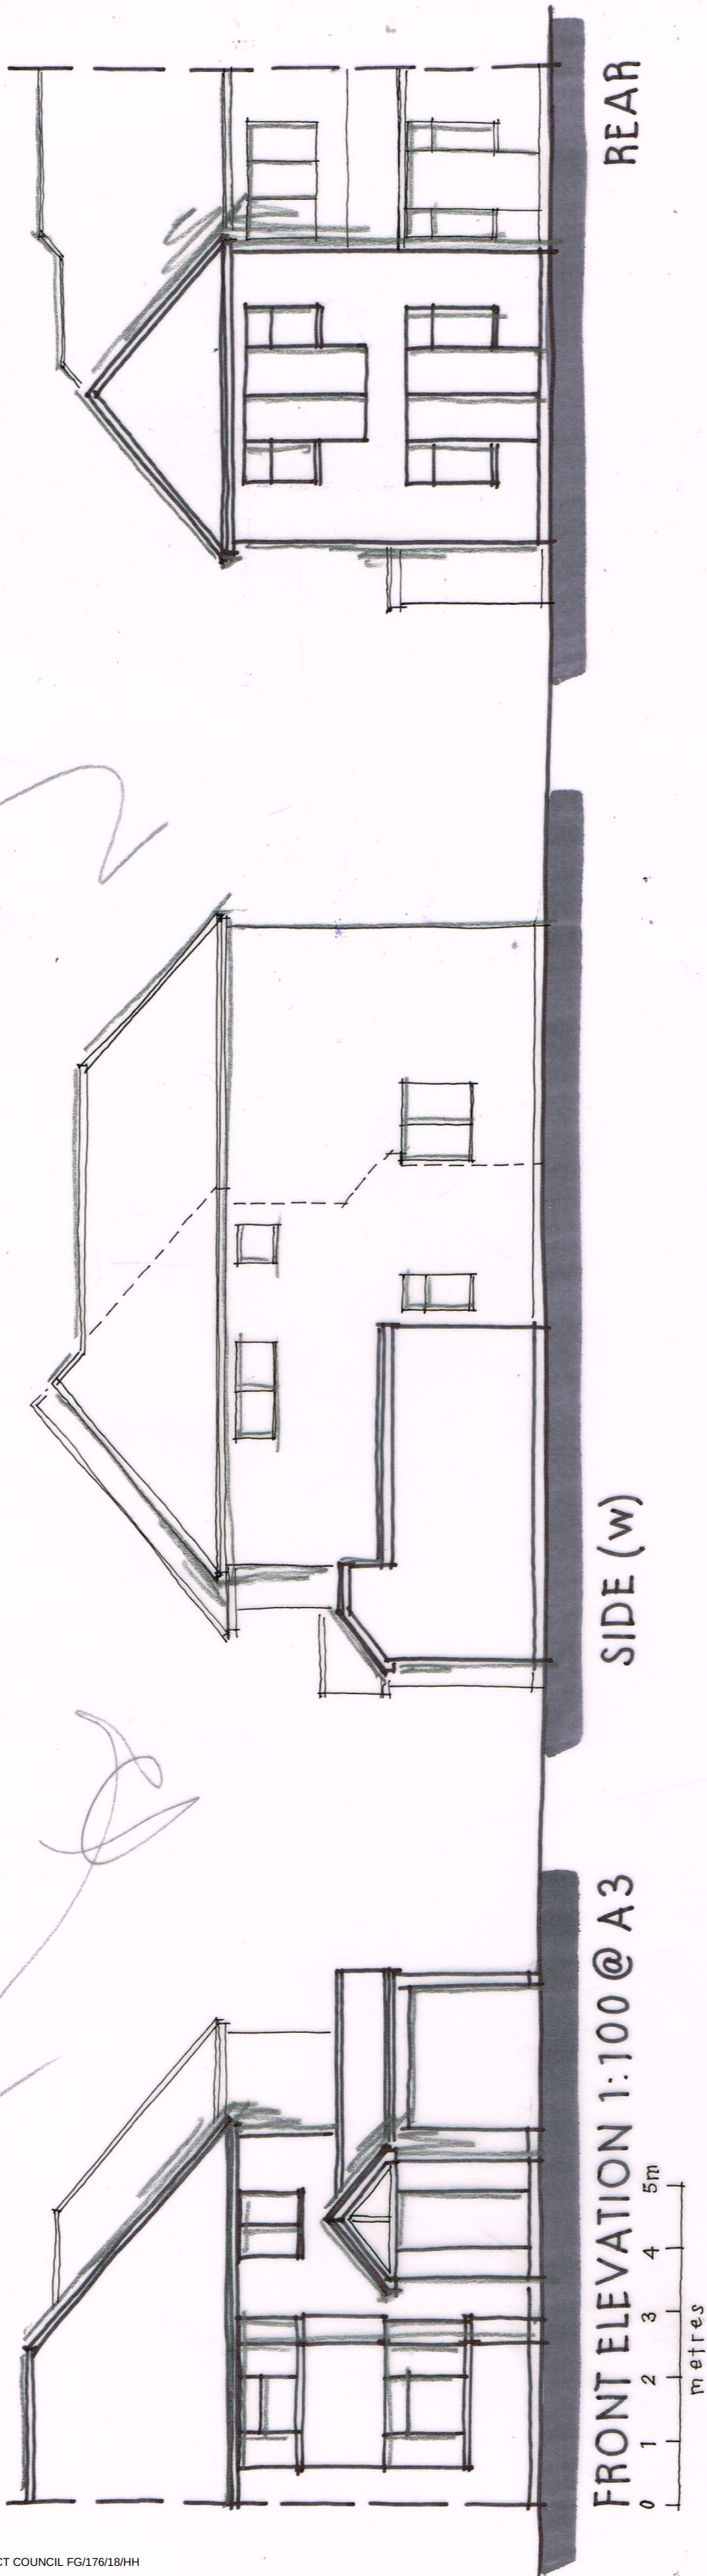

17 CLOVER LANE, FERRING
Existing details 02

Aug 2018