



PROPOSED FIRST FLOOR PLAN 1:50

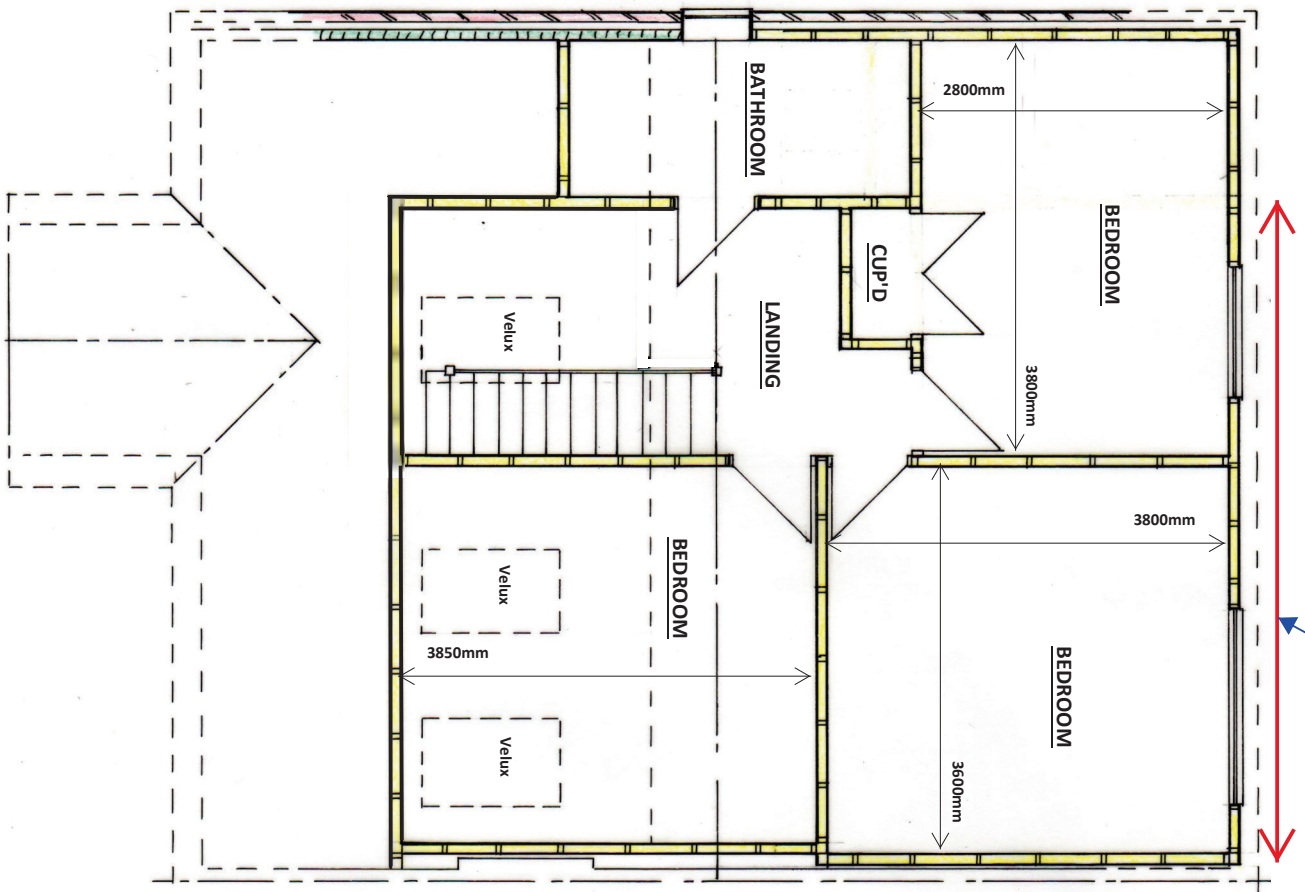

This section of dormer is to be built under permitted development rights

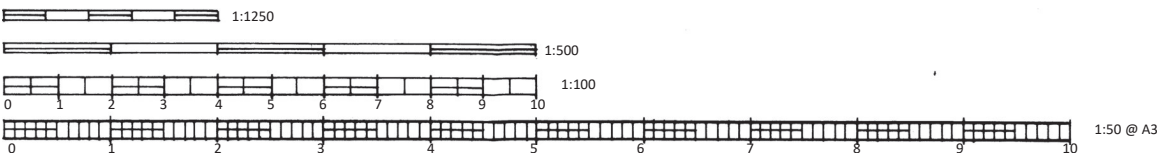

S.Barrett C.Build E, CABE



Architectural, Structural & Party Wall Services.
bsbpartywalls@yahoo.co.uk
07974 715009

**12 COLINDALE NORTH
ROAD, FERRING**

**SIDE EXTENSION
&
LOFT CONVERSION**

CLIENT: Jason & Sian

DATE: 62.07.2021

DRWG No: BSB/21/886/3/a

A3