
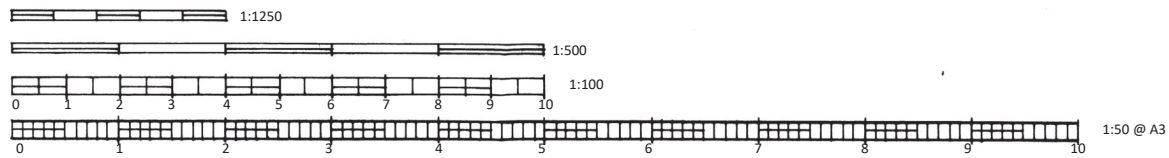


The property owner is required to serve a party structure notice on the adjoining owner as required by The Party Wall etc Act 1996.

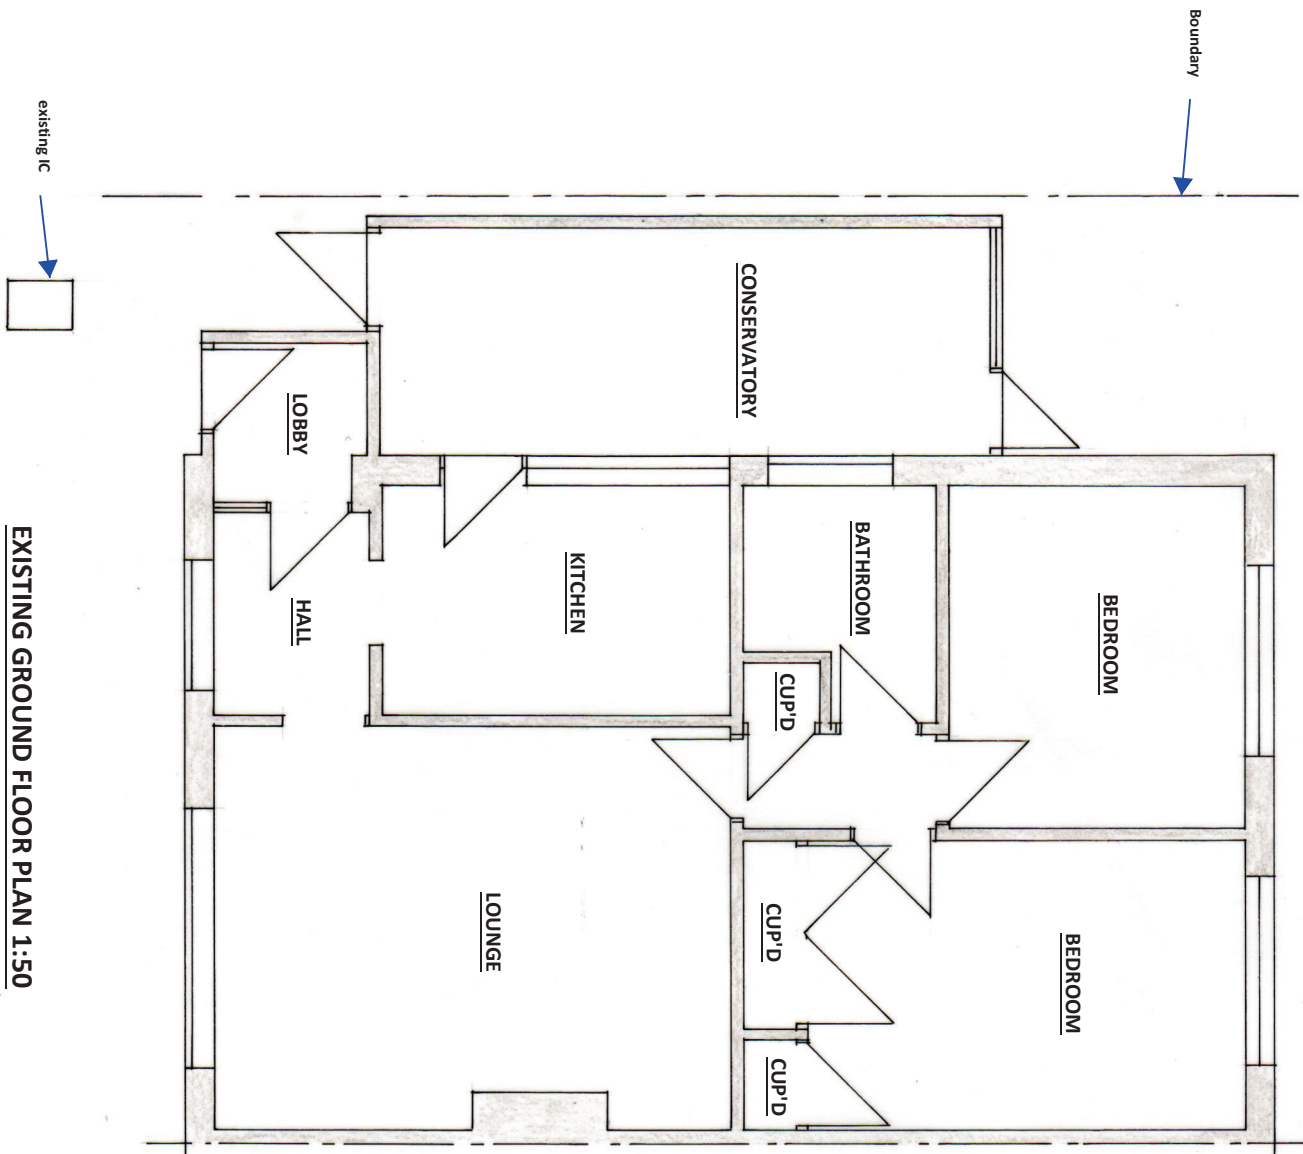

S.Barrett C.Build E, CABE Architectural, Structural & Party Wall Services. bsbpartywalls@yahoo.co.uk 07974 715009	12 COLINDALE NORTH ROAD, FERRING	SIDE EXTENSION & LOFT CONVERSION	CLIENT: Jason & Sian DATE: 26.07.2021 DRWG No: BSB/21/886/1	A3
--	--	--	---	------------------