

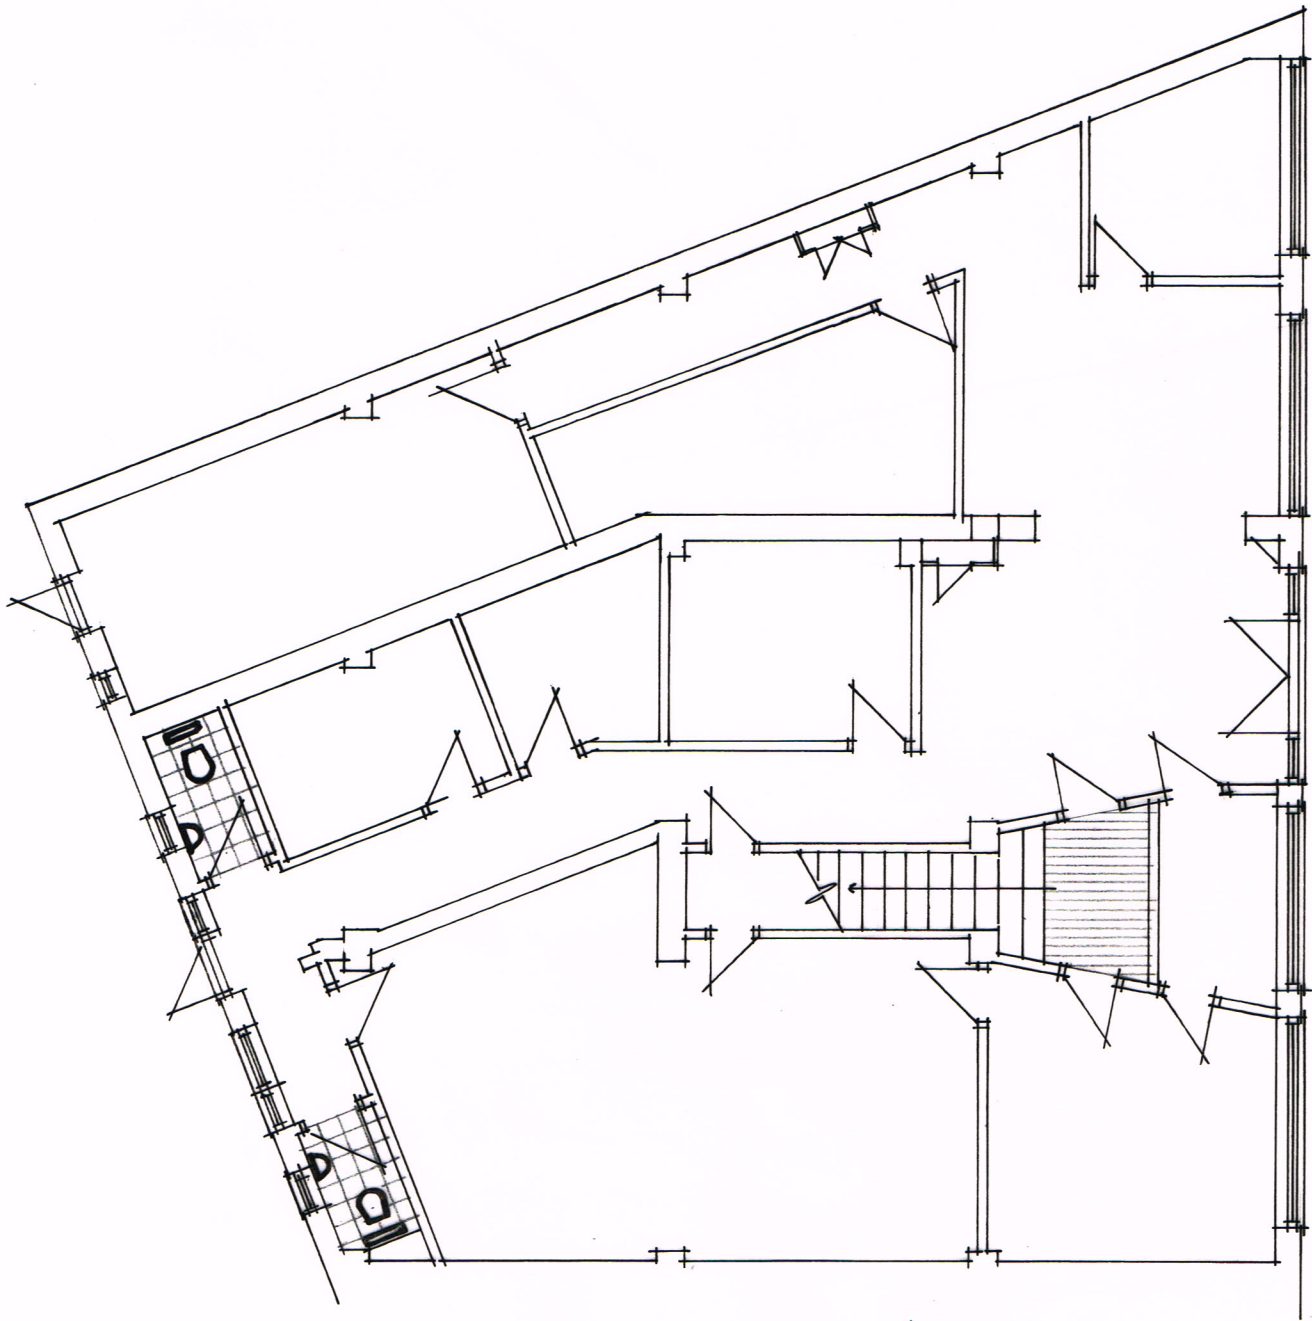


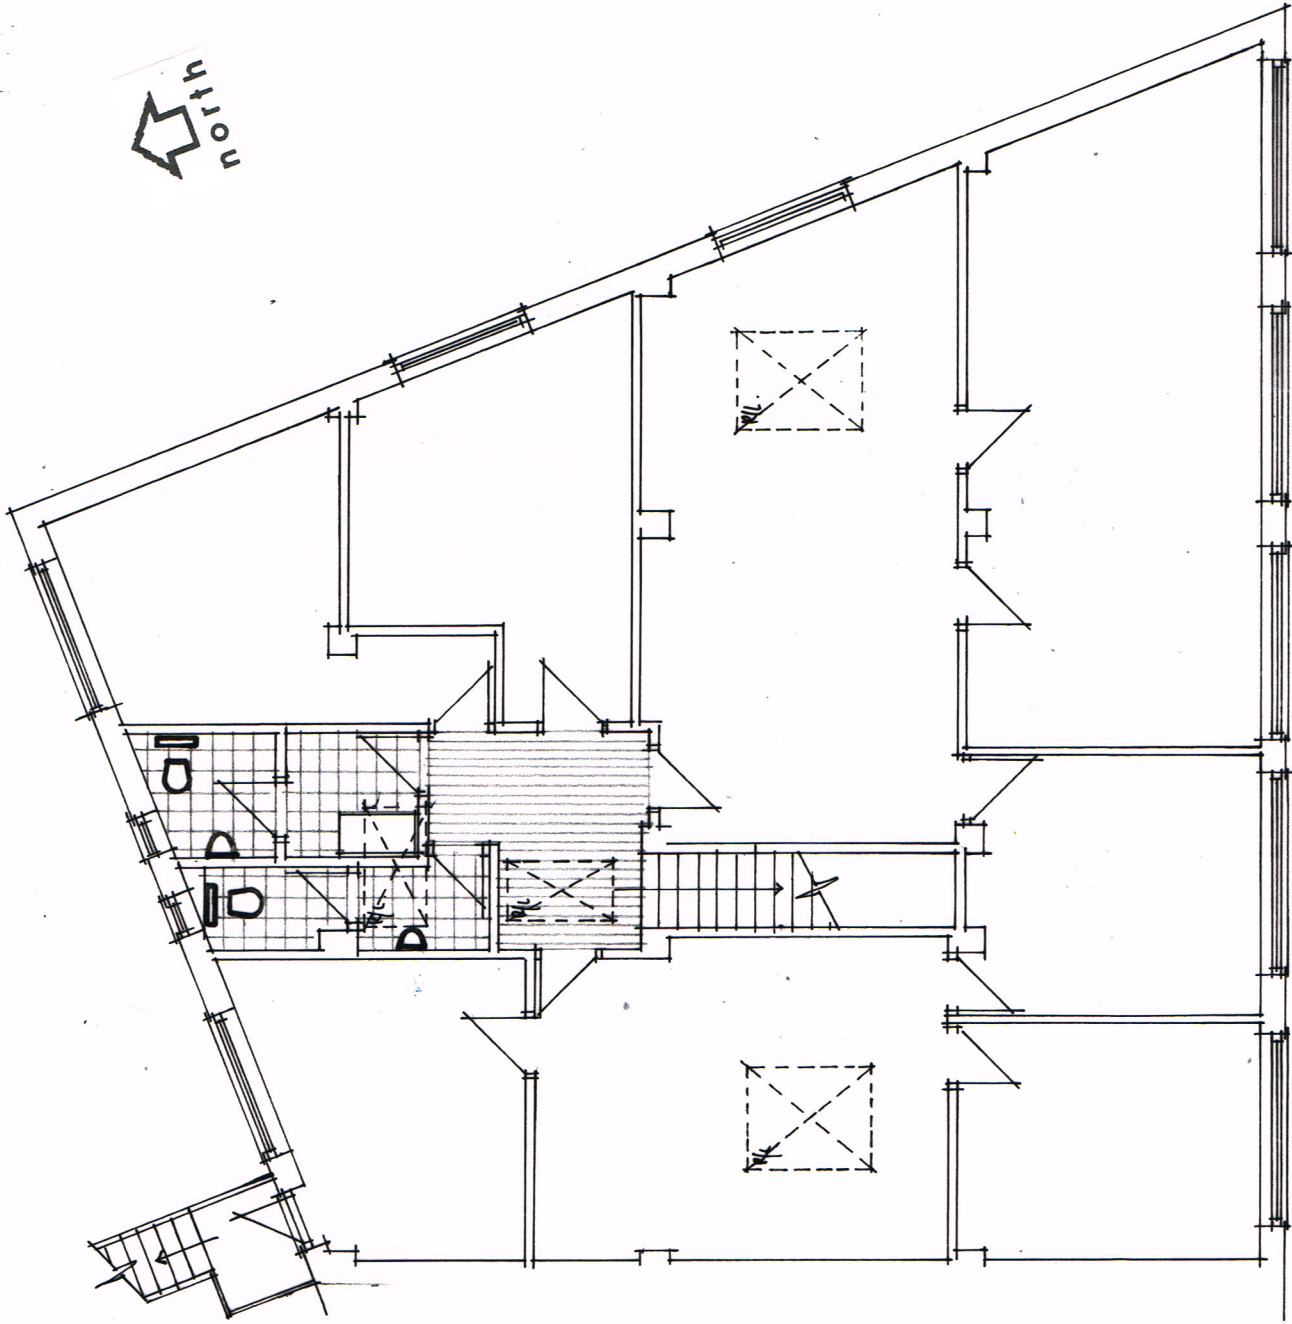

GROUND FLOOR PLAN 1:100 @ A3 / 1:50 @ A1

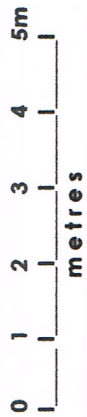

1st FLOOR PLAN

Figured dimensions to take precedence over scaled dimensions. The contractor is to verify all dimensions on site before commencing any work. Any discrepancies whatsoever to be brought to the attention of the client immediately.

The copyright of this drawing is reserved and the drawing must not be copied or used without authority.

Project		11 SEA LANE, FERRING	
Client		Kingsley	
Drawing no.		FG/SL/01	
Scale		AS SHOWN	
Date		Sept 2020	
Drawn By		WG	

WAYNE GANDER MCIAT
Chartered Architectural Technologist
98 Durrington Lane
WORTHING
West Sussex
BN13 2RQ
Tel/Fax 01903 694817
Email - waynegander08@gmail.com