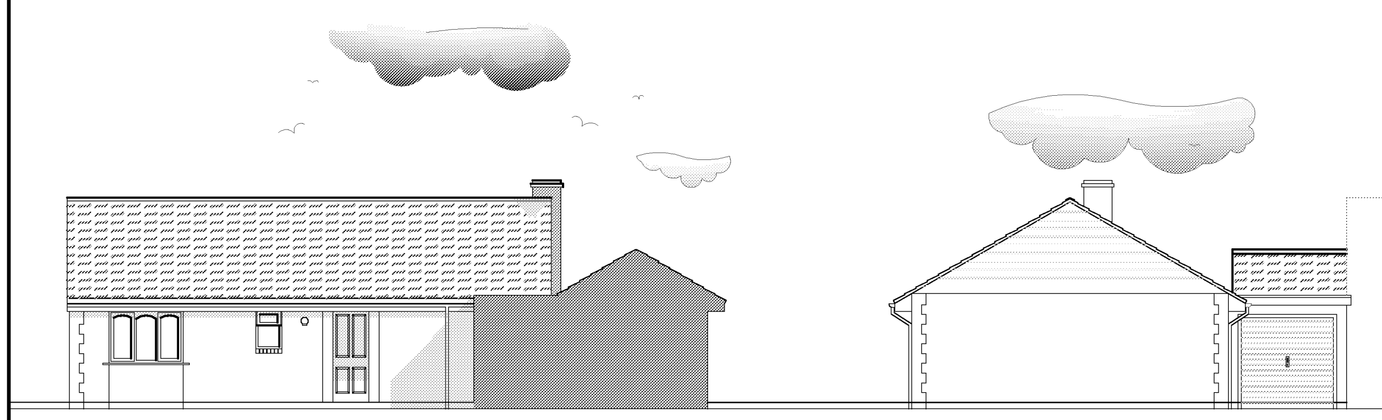

Existing North Elevation

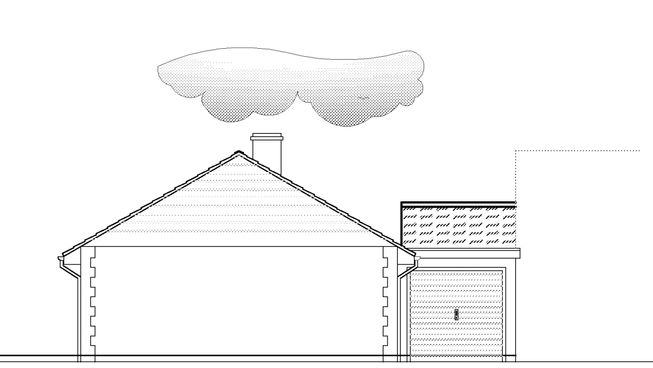

Existing East Elevation

Existing West Elevation

Existing South Elevation

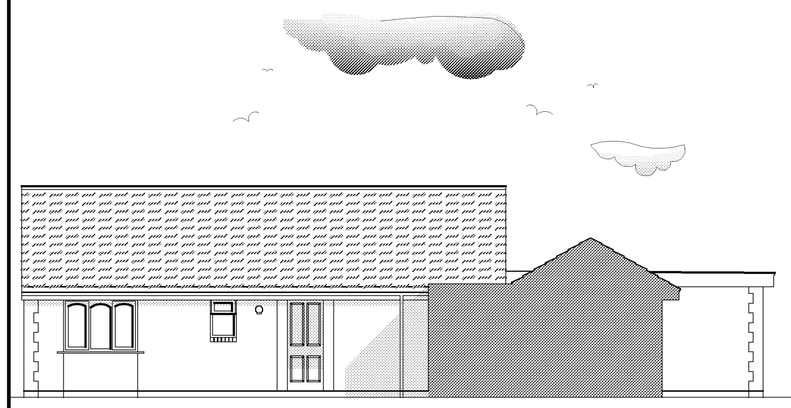

Proposed North Elevation

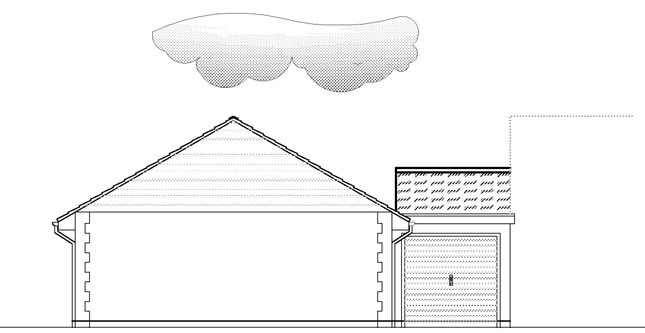

Proposed East Elevation

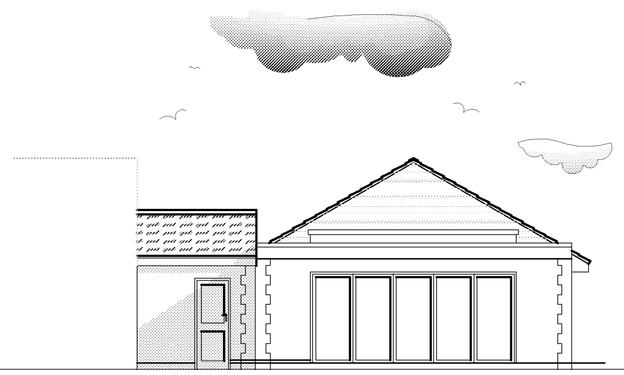

Proposed West Elevation

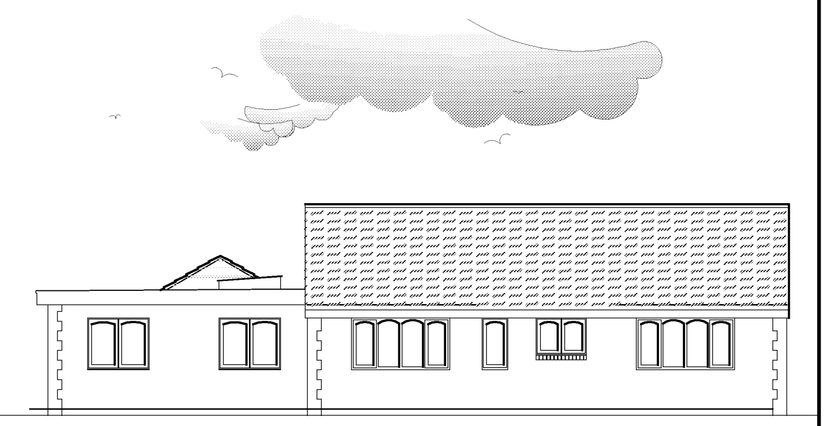

Proposed South Elevation

SITE PLAN 1:500 @ A1

0 10M 20M 40M

1:500

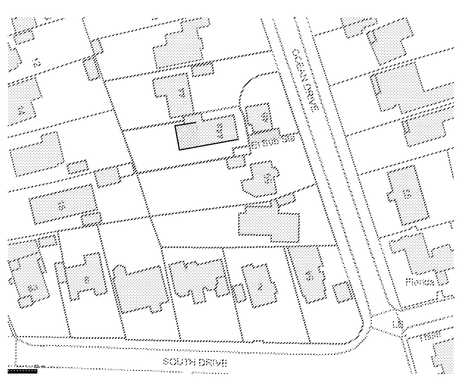

Location Plan 1:1250 @ A1

0 50M 100M 200M

1:2500

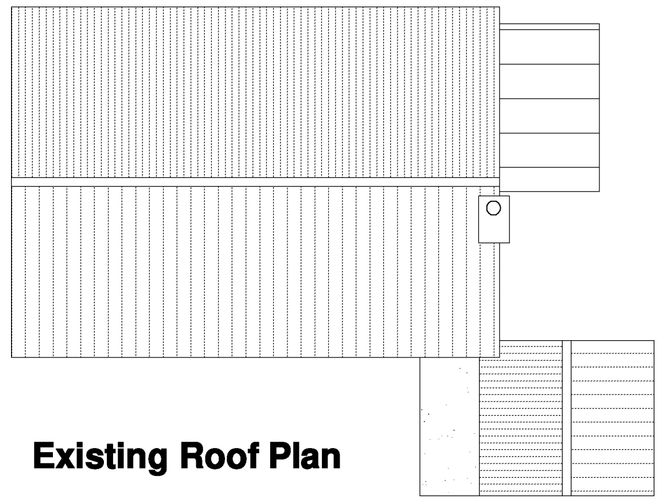

Existing Roof Plan

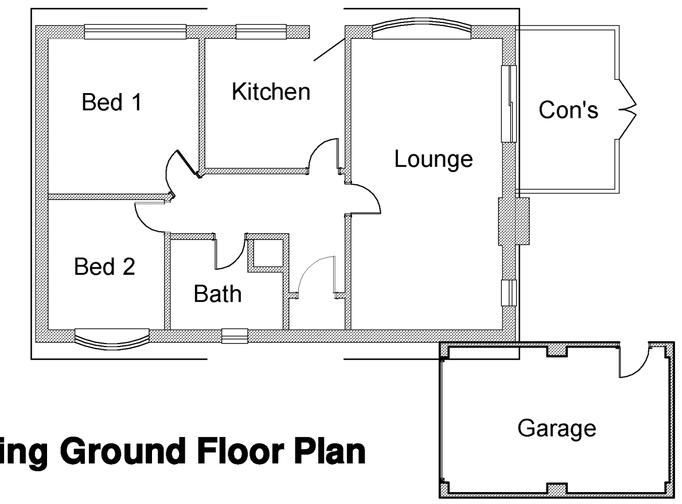

Existing Ground Floor Plan

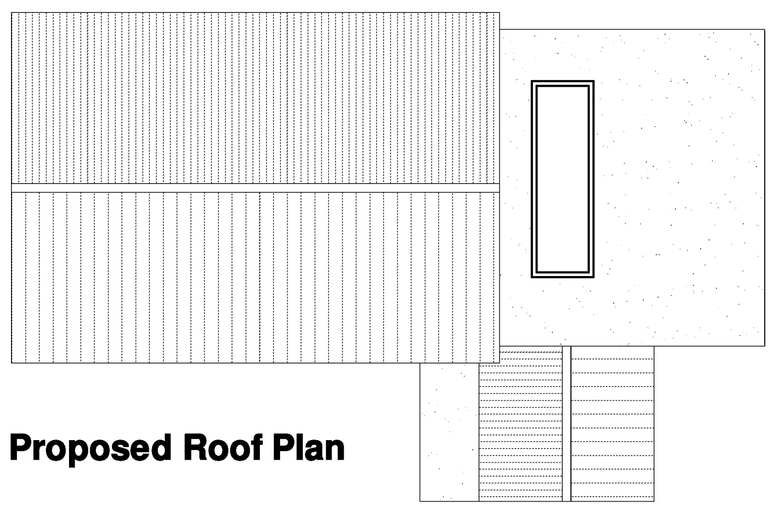

Proposed Roof Plan

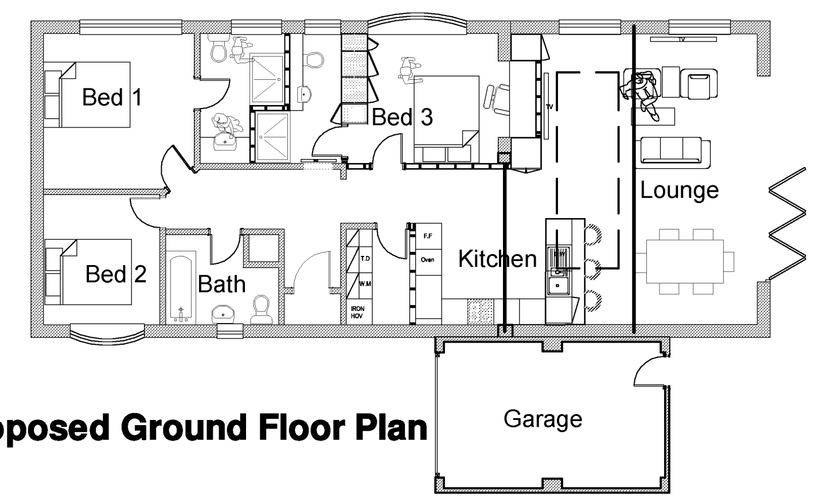

Proposed Ground Floor Plan

0 2M 4M 8M

1:100

General Notes:

1. Do not scale from the drawing, except for planning purposes.
2. All dimensions to be verified on site prior to work being commenced and any discrepancy reported to Environ architectural services.
3. Any discrepancies between the drawings and the written specification are to be reported to Environ architectural services.
4. The drawing to be read in conjunction with relevant consultants and specialist drawings.
5. All works to comply with the relevant British Standards Code of Practice and building regulations.
6. If in doubt about any aspect of the work please consult Environ architectural services.
7. The drawing is the copyright of Environ architectural services and is not to be reproduced in any form without prior written consent.

Drawing Notes:

1. Proposed Development Shown in Blue
2. Existing levels and layouts shown in Red.
3. Proposed levels and layouts shown in Blue
4. All dimensions shown in Meters

Revision	Description

ENVIRON
ARCHITECTURAL AND PROJECT MANAGEMENT

The Studio
17 Sandfield Avenue
Wick
Littlehampton
West Sussex BN17 7LL
M: 07561333106
T: 01903 882639
www.environarch.co.uk

RICS

LABC Registered Building Control

Drawn By: G.A

Drawing Status

For Planning

Project : **Rear Ground Extension**

Adrian Dighe
44a Ocean Drive
Ferring
West Sussex
BN12 5QP

Drawing

Elevations, Floor Plans, Site plan & Location Plan.

Scale :**1:100 /1:500/1:1250 @A1**

Job No: **A-148**

Drawing No : **148 / 01**

Revision : **Rev A**

ARUN DISTRICT COUNCIL PO/112/HH