
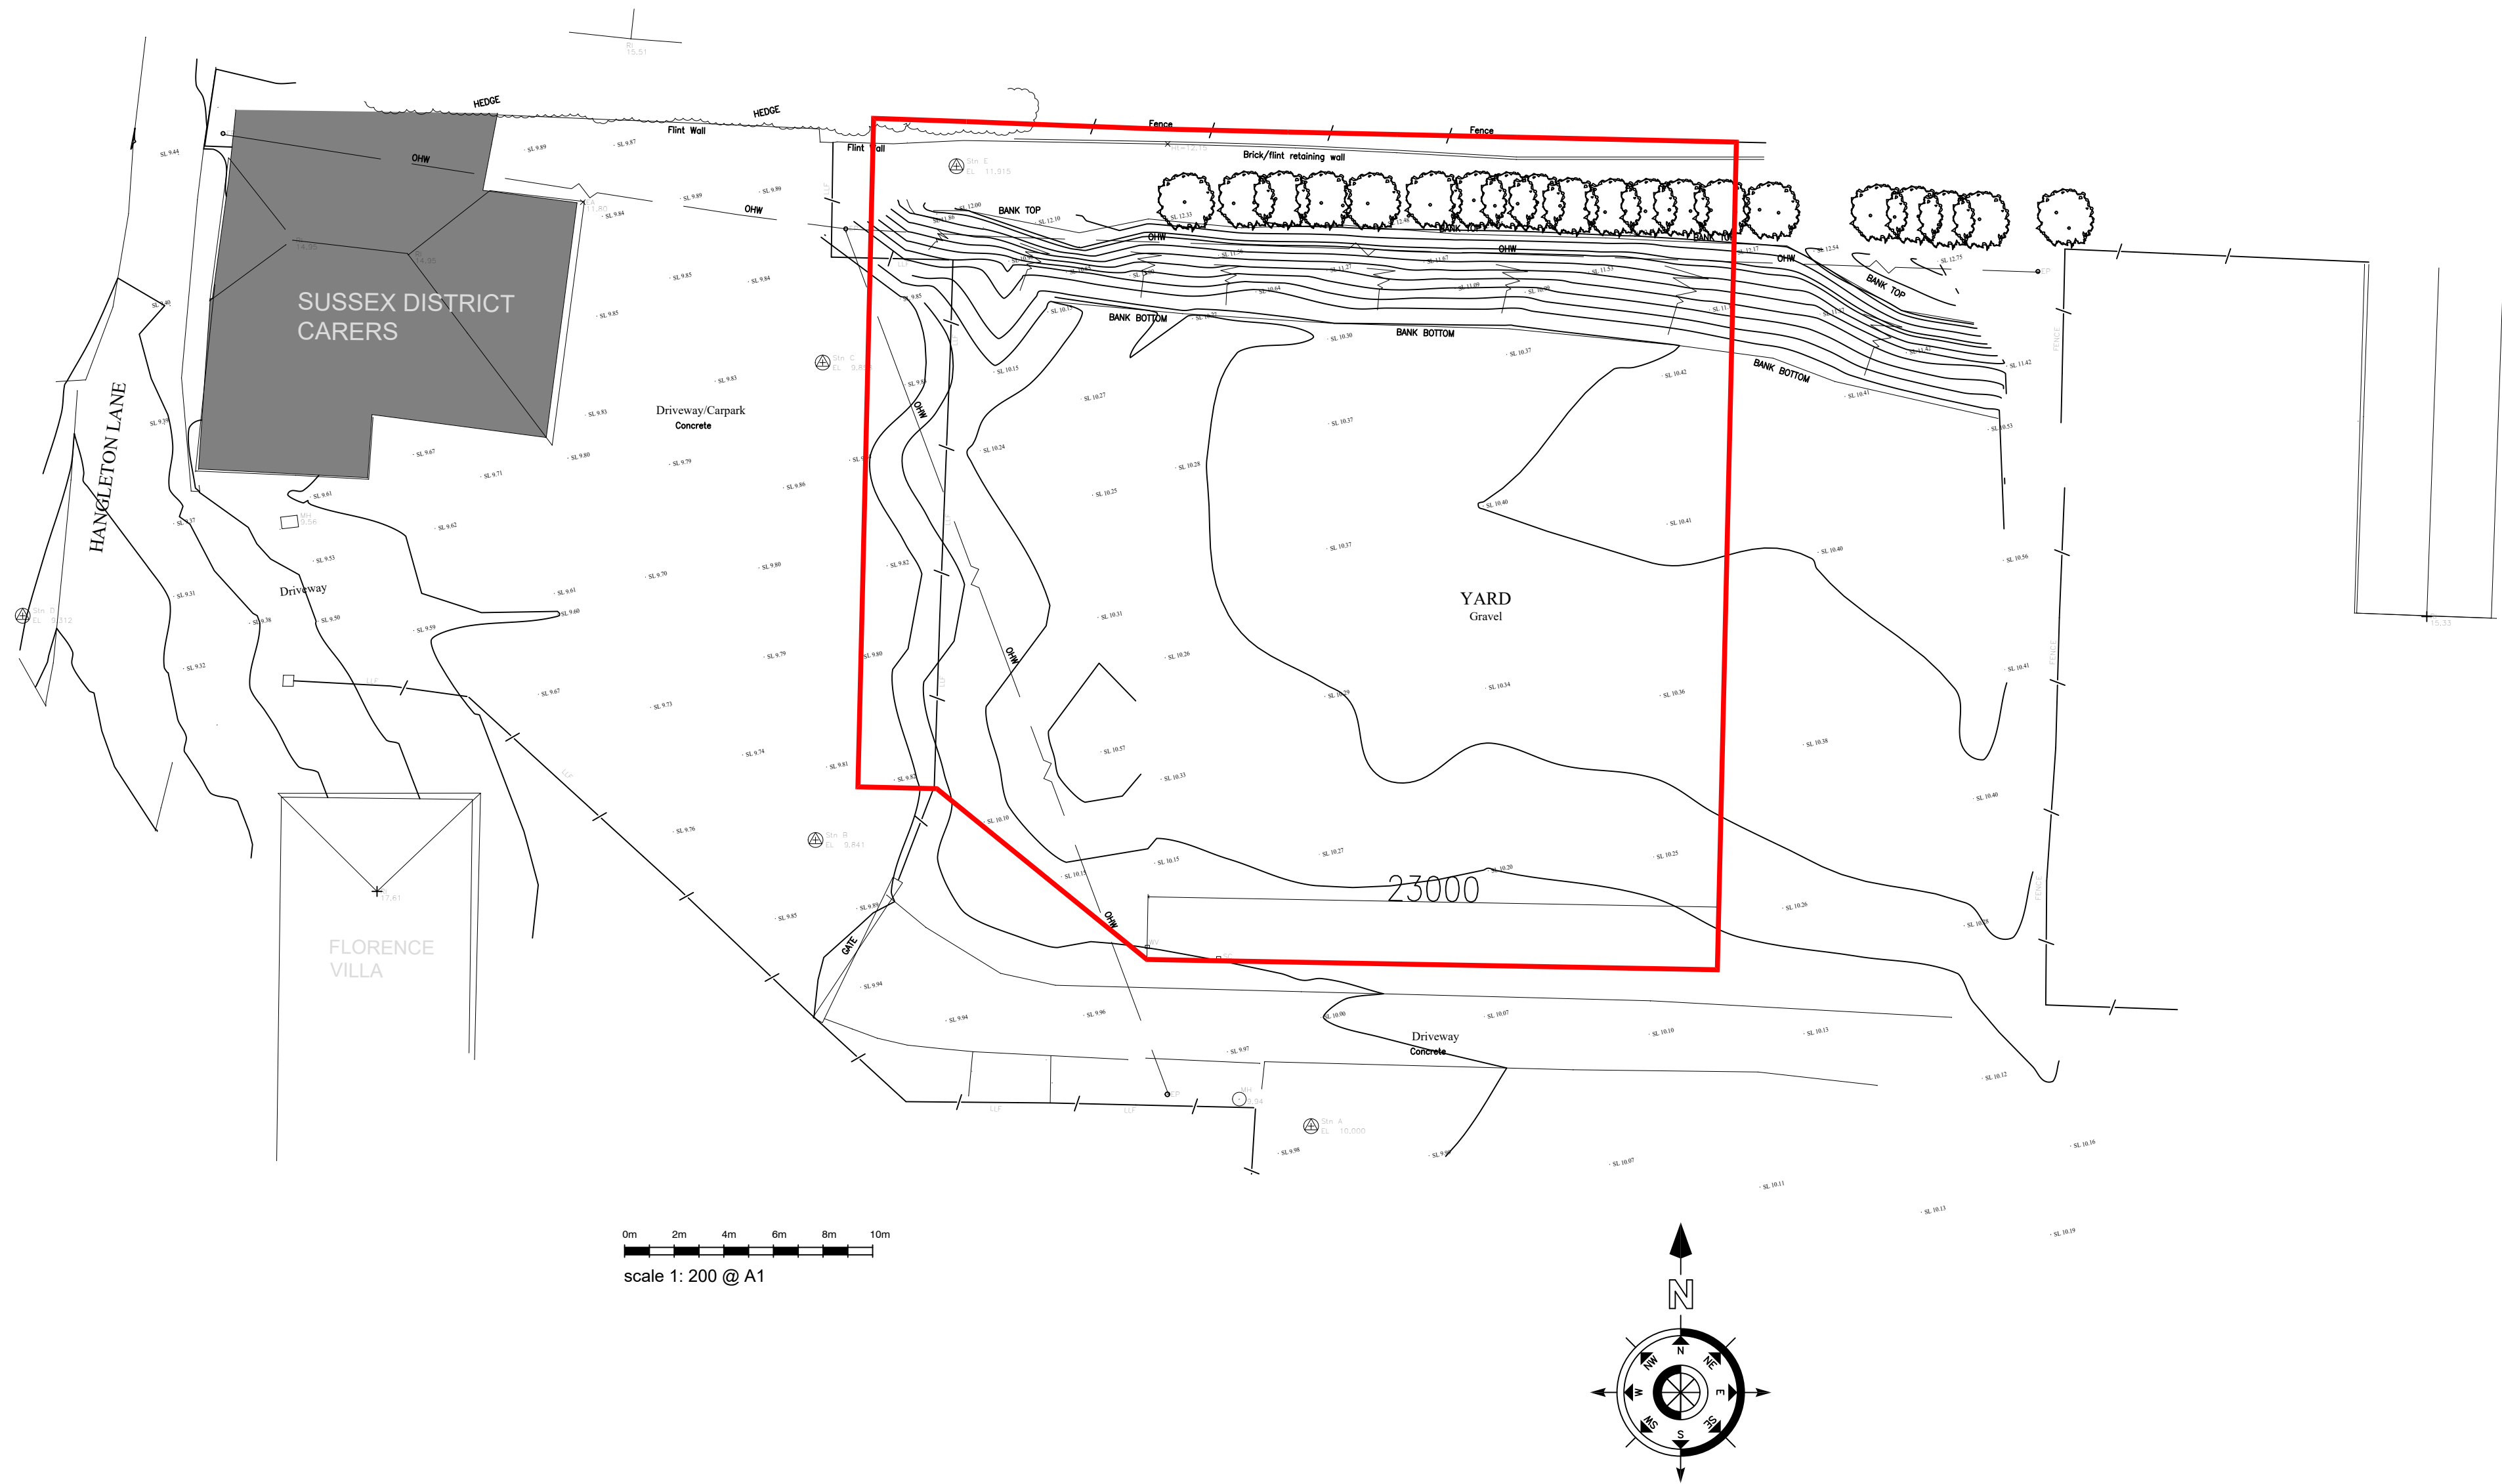


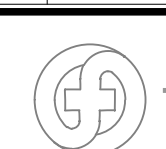

NOTES
DO NOT SCALE OFF THIS DRAWING
CHECK ALL DIMENSIONS ON SITE BEFORE ANY WORK IS COMMENCED
ALL GOODS MATERIALS AND WORKMANSHIP MUST CONFORM WITH CURRENT BUILDING REGULATIONS, BRITISH STANDARDS AND CODES OF PRACTICE
COPYRIGHT OF THIS DRAWING IS RETAINED BY THE ARCHITECT AND IT MUST NOT BE REPRODUCED WITHOUT WRITTEN CONSENT

REV	DATE	BY	AMENDMENT
-----	------	----	-----------

**folkes architects**

THE DESIGN STUDIO
94 High Street
Sharnbrook
West Sussex
BN14 9SD

1 01903 968629
1 01903 816496
info@folkesarchitects.co.uk

CLIENT
Sussex District Carers

JOB TITLE
Proposed new offices at
Hangleton Nursery, Hangleton Lane, Ferring

DRAWING TITLE
Proposed boundary
overlaid onto topo

DATE Sept 2017	SCALE	DRAWN BY GIM
		CHECKED BY

JOB NO. 1675	DRAWING NO. 2.03	REVISION
-----------------	---------------------	----------