


NOTES

DO NOT SCALE OFF THIS DRAWING. EXCEPT FOR PLANNING PURPOSES, CHECK ALL DIMENSIONS ON SITE BEFORE ANY WORK IS COMPLETED.

ALL GOODS MATERIALS AND WORKMANSHIP MUST CONFORM WITH CURRENT BUILDING REGULATIONS, BRITISH STANDARDS, AND CODES OF PRACTICE.

COPYRIGHT OF THIS DRAWING IS RETAINED BY THE ARCHITECT AND IT MUST NOT BE REPRODUCED WITHOUT WRITTEN CONSENT.

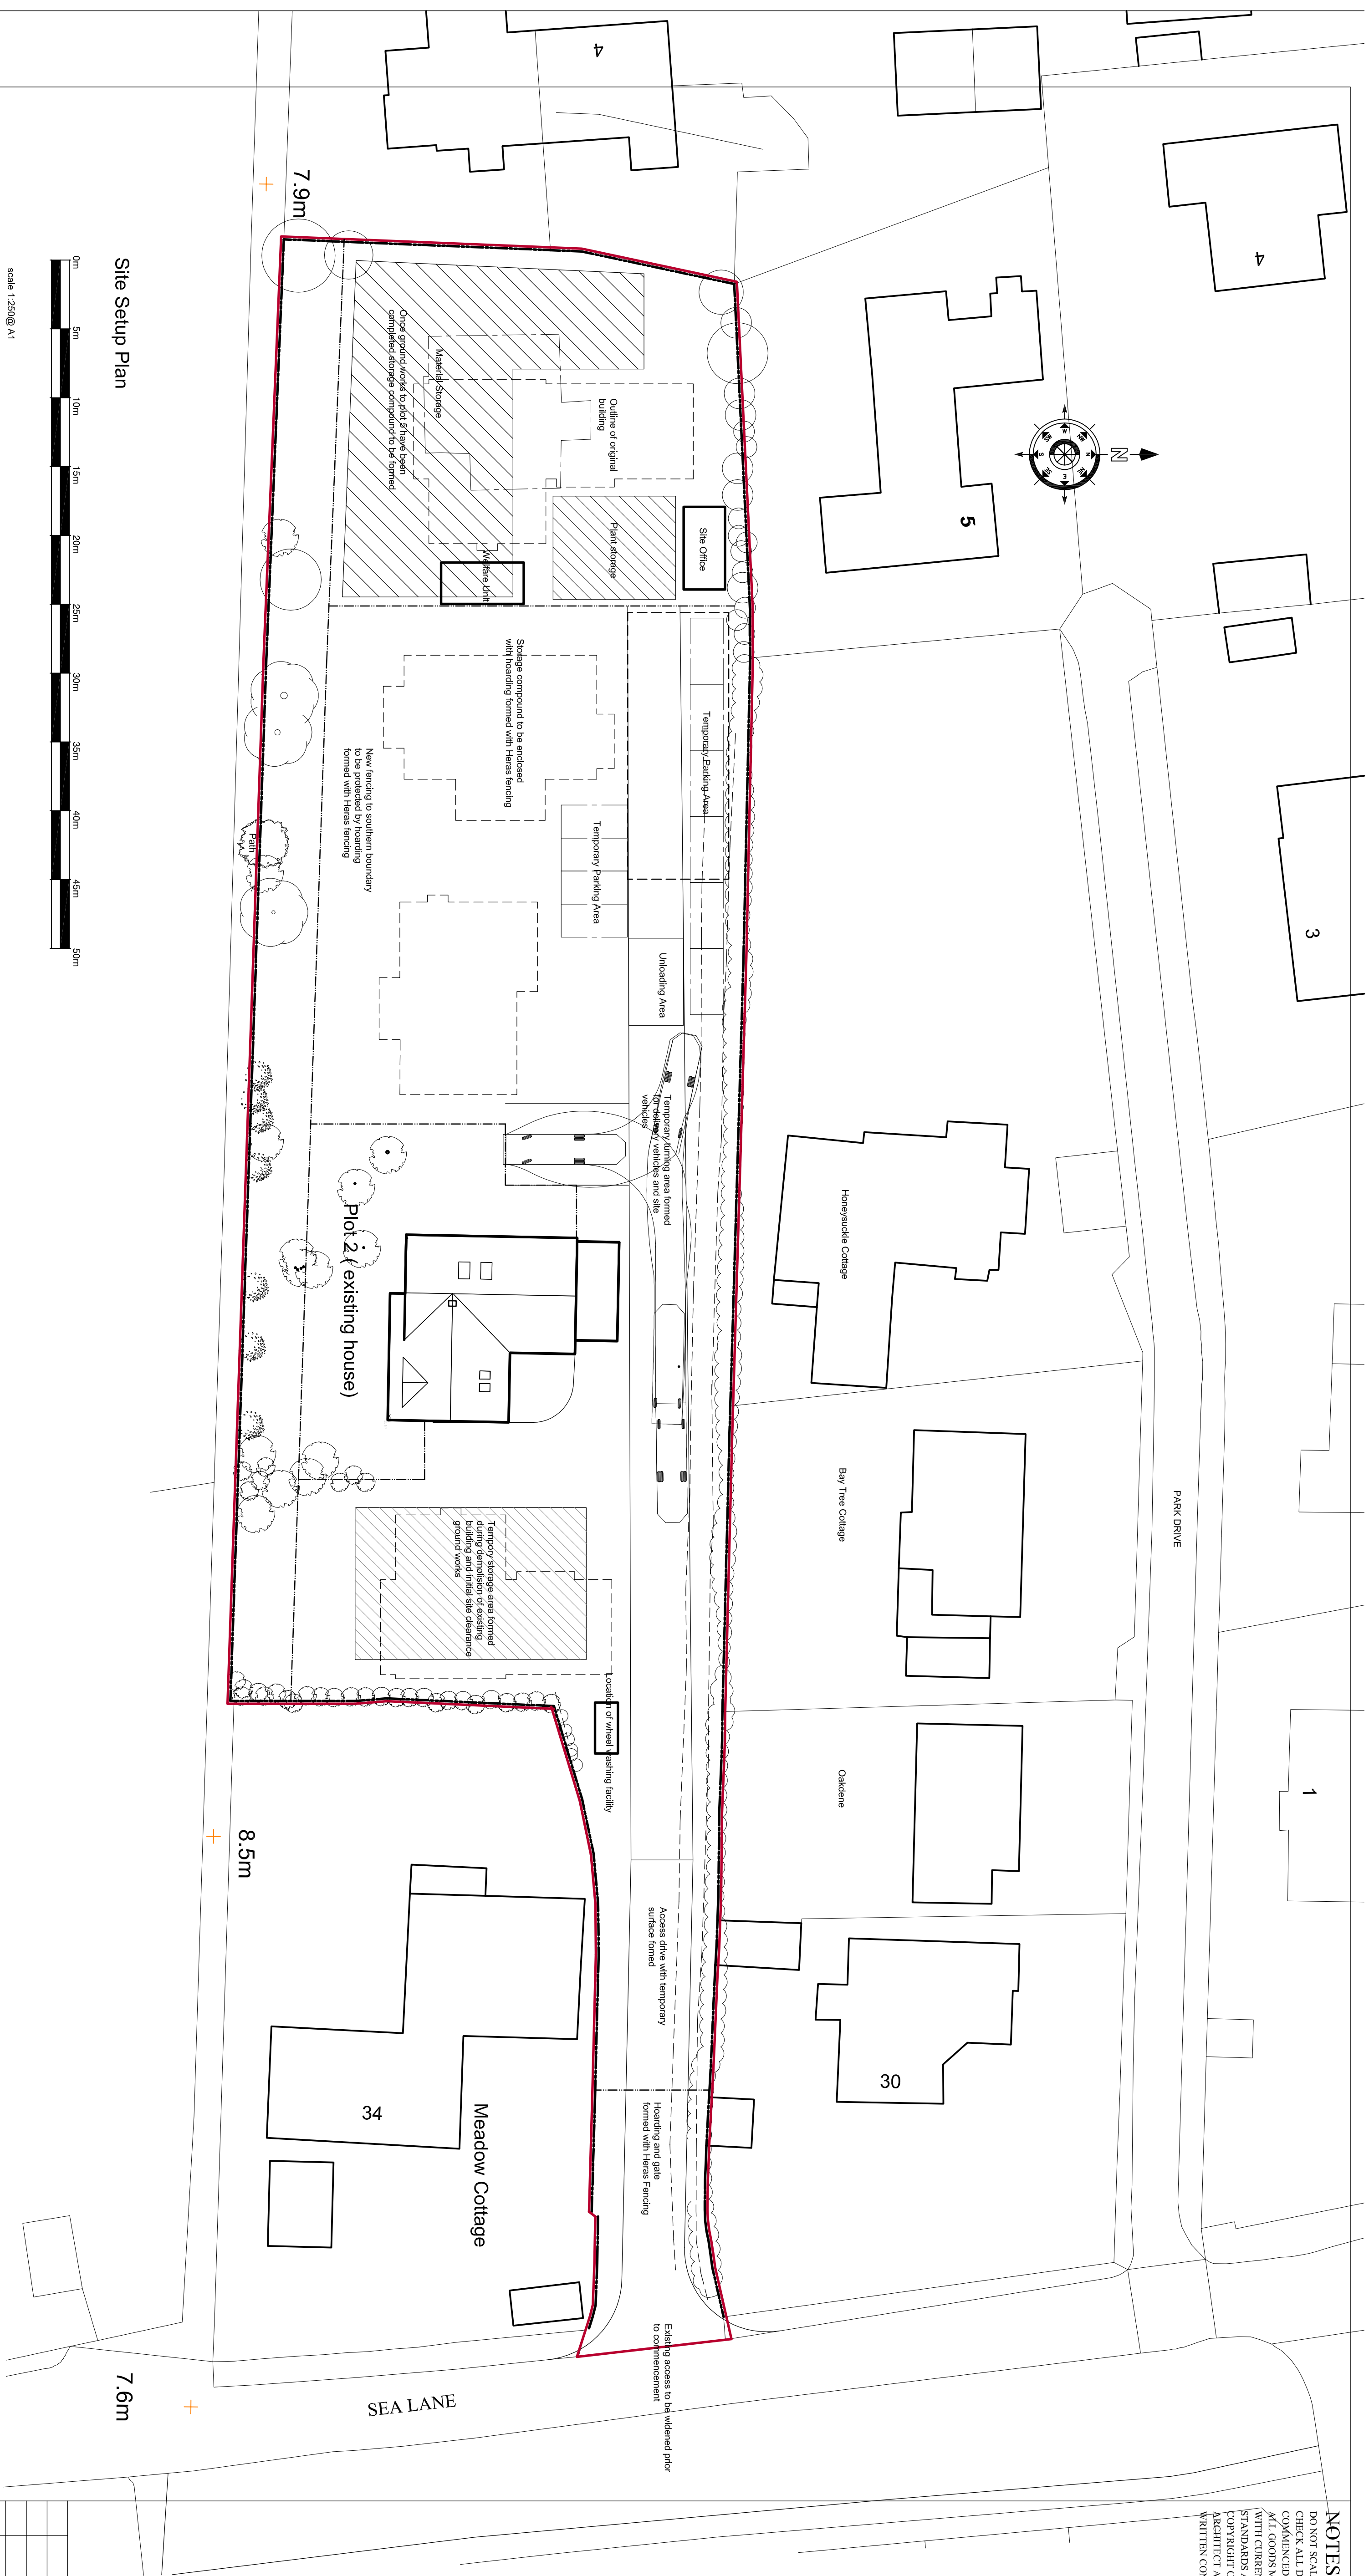

Site Setup Plan



scale 1:250@A1

REV	DATE	BY	AMENDMENT


folkes architects
THE FOLKES STUDIO
361 MAPLE STREET
SARASOTA, FLORIDA 34236
TEL: 941.552.1100
WWW.FOLKESARCHITECTS.COM

Oliver Designer Homes

JOB TITLE

Proposed Residential Development at
34 Sea Lane, Ferring

DRAWING TITLE	
Proposed Site setup plan	
DATE	SCALE
Nov 2018	
JOB NO.	DRAWN BY
	CHECKED BY
1687	GIM
DRAWING NO.	REVISION
3.01	A