



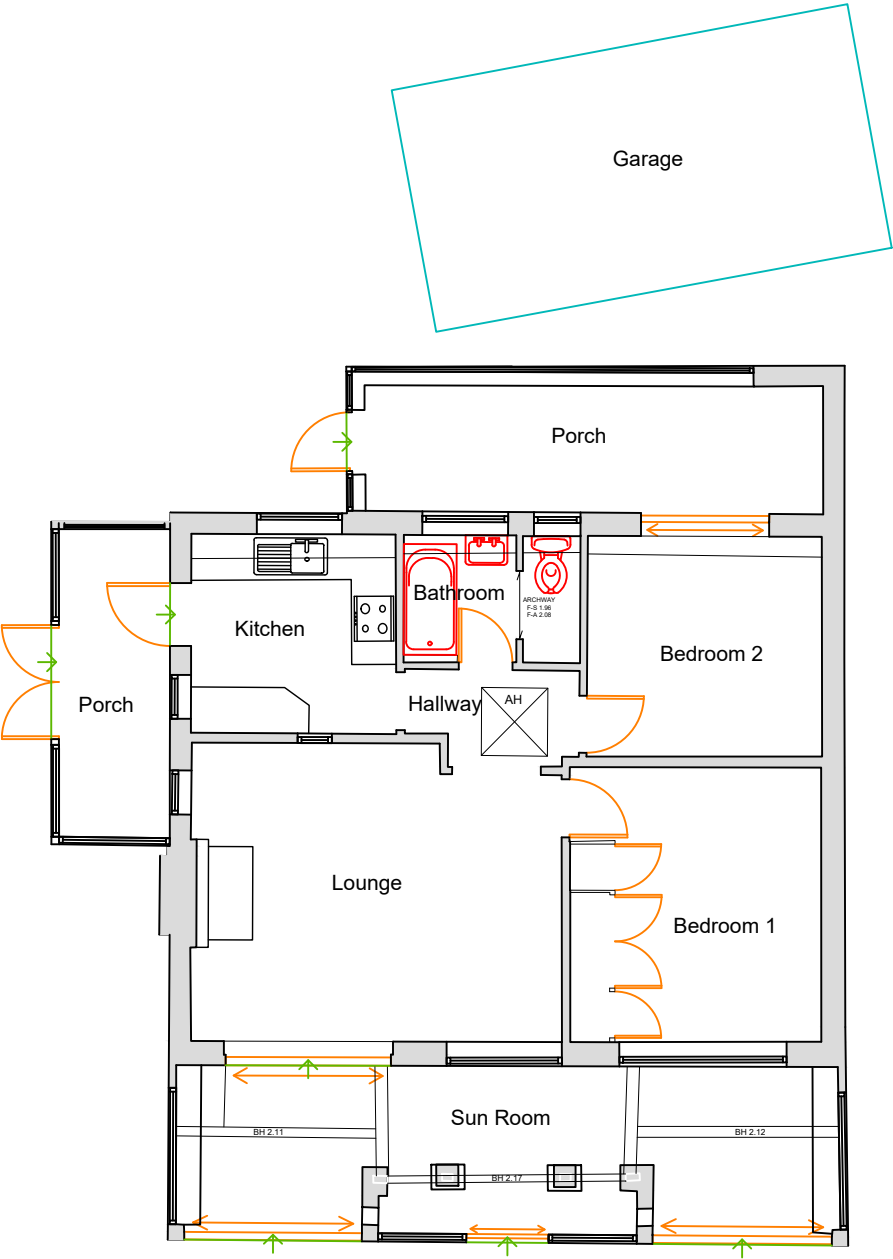

EXISTING GROUND FLOOR

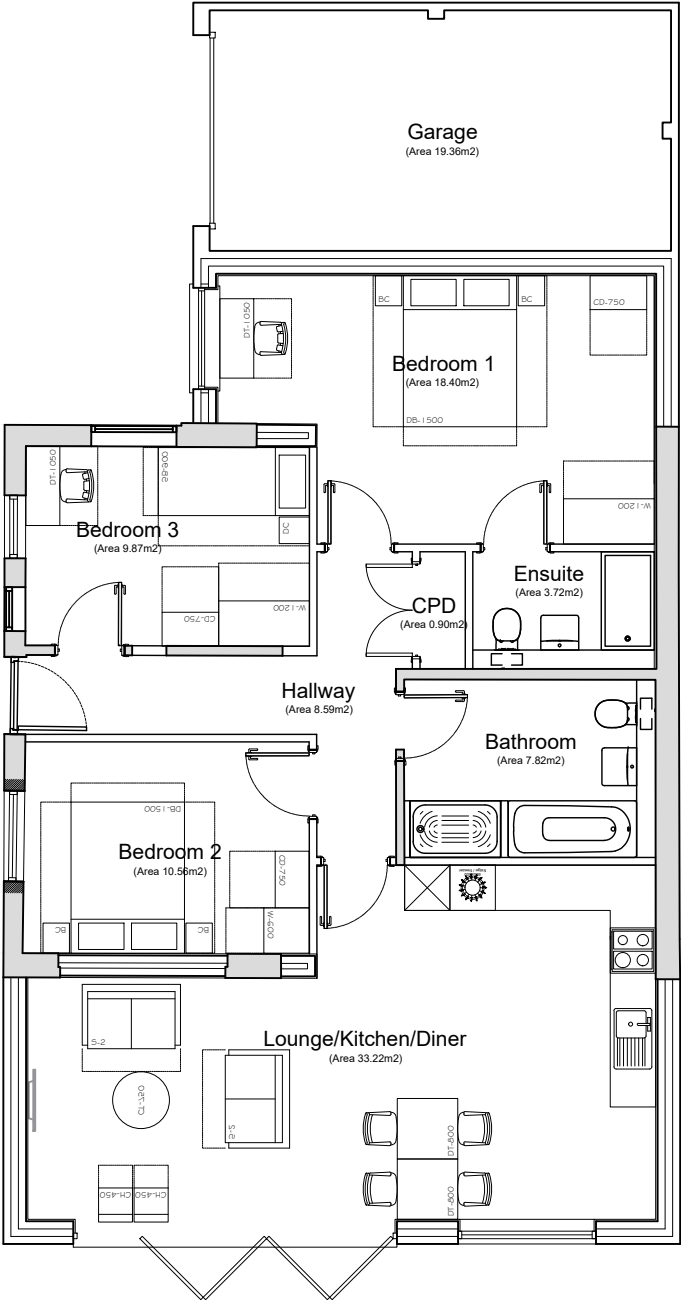

PROPOSED GROUND FLOOR

Client's Name		Drawing Title		Drawn	Checked	Date	Rev		Date	Revision Details		Dr	Ch
Mr D C Marr		Existing & Proposed Ground Floor Plan		cb	cb	22.10.21							
Job Title		Scale		Job No		Drawing No		Rev					
Clover Lane		1:100 @ A3		CLF		100							
Ferring													