



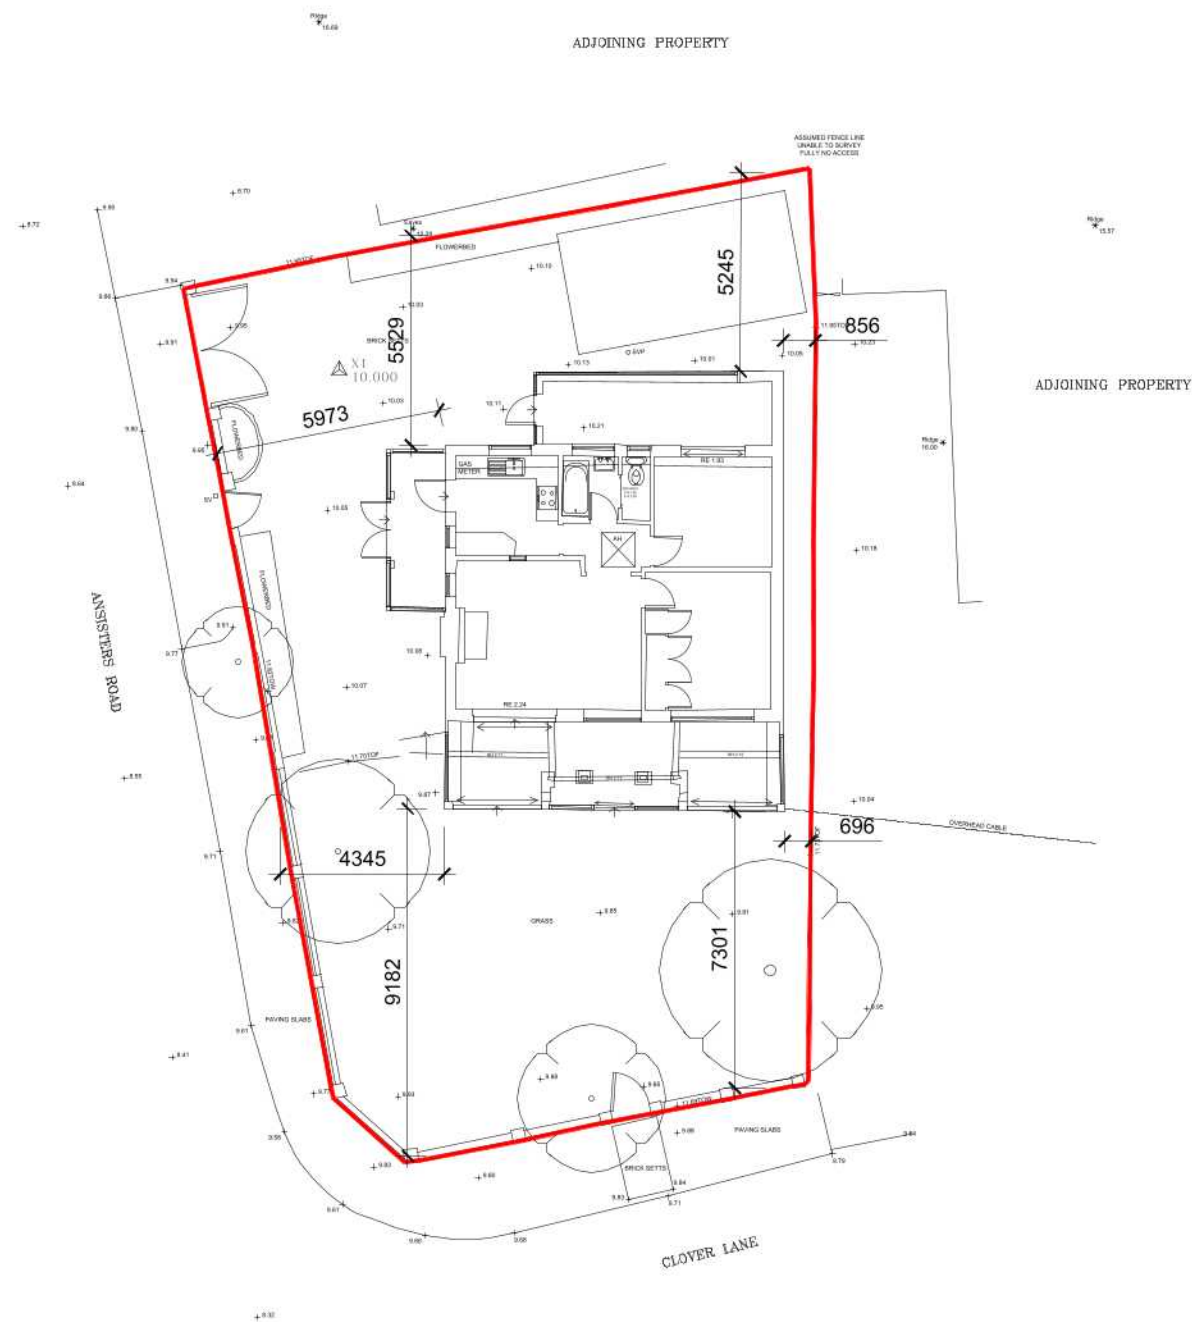

EXISTING BLOCK PLAN

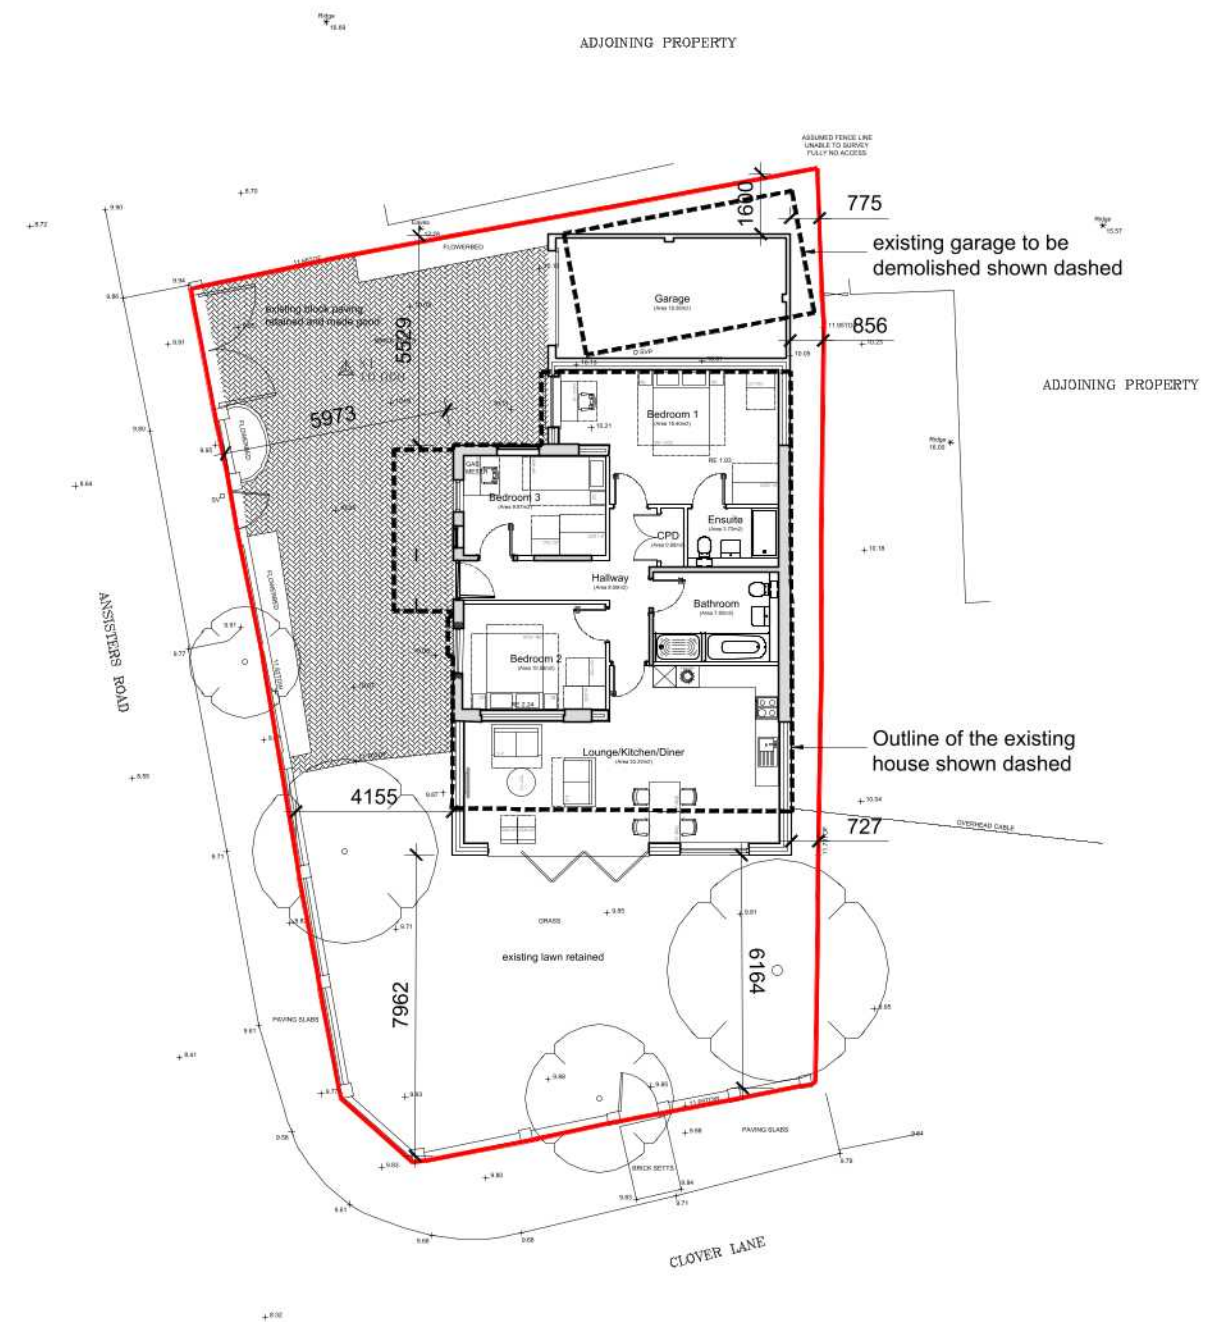

PROPOSED BLOCK PLAN



APPROXIMATE
DIRECTION
OF NORTH

Client's Name
Marr Estates Limited

Job Title
Clover Lane
Ferring

Drawing Title
Existing & Proposed Ground
Block Plan

Scale
1:200 @ A3
metres

Drawn
cb
Job No
CLF
Checked
cb
Drawing No
050
Date
22.10.21
Rev
A

APPROVAL

Rev A 10.11.21 Site boundary dimensions added cb cb
Rev Date Revision Details Dr Ch