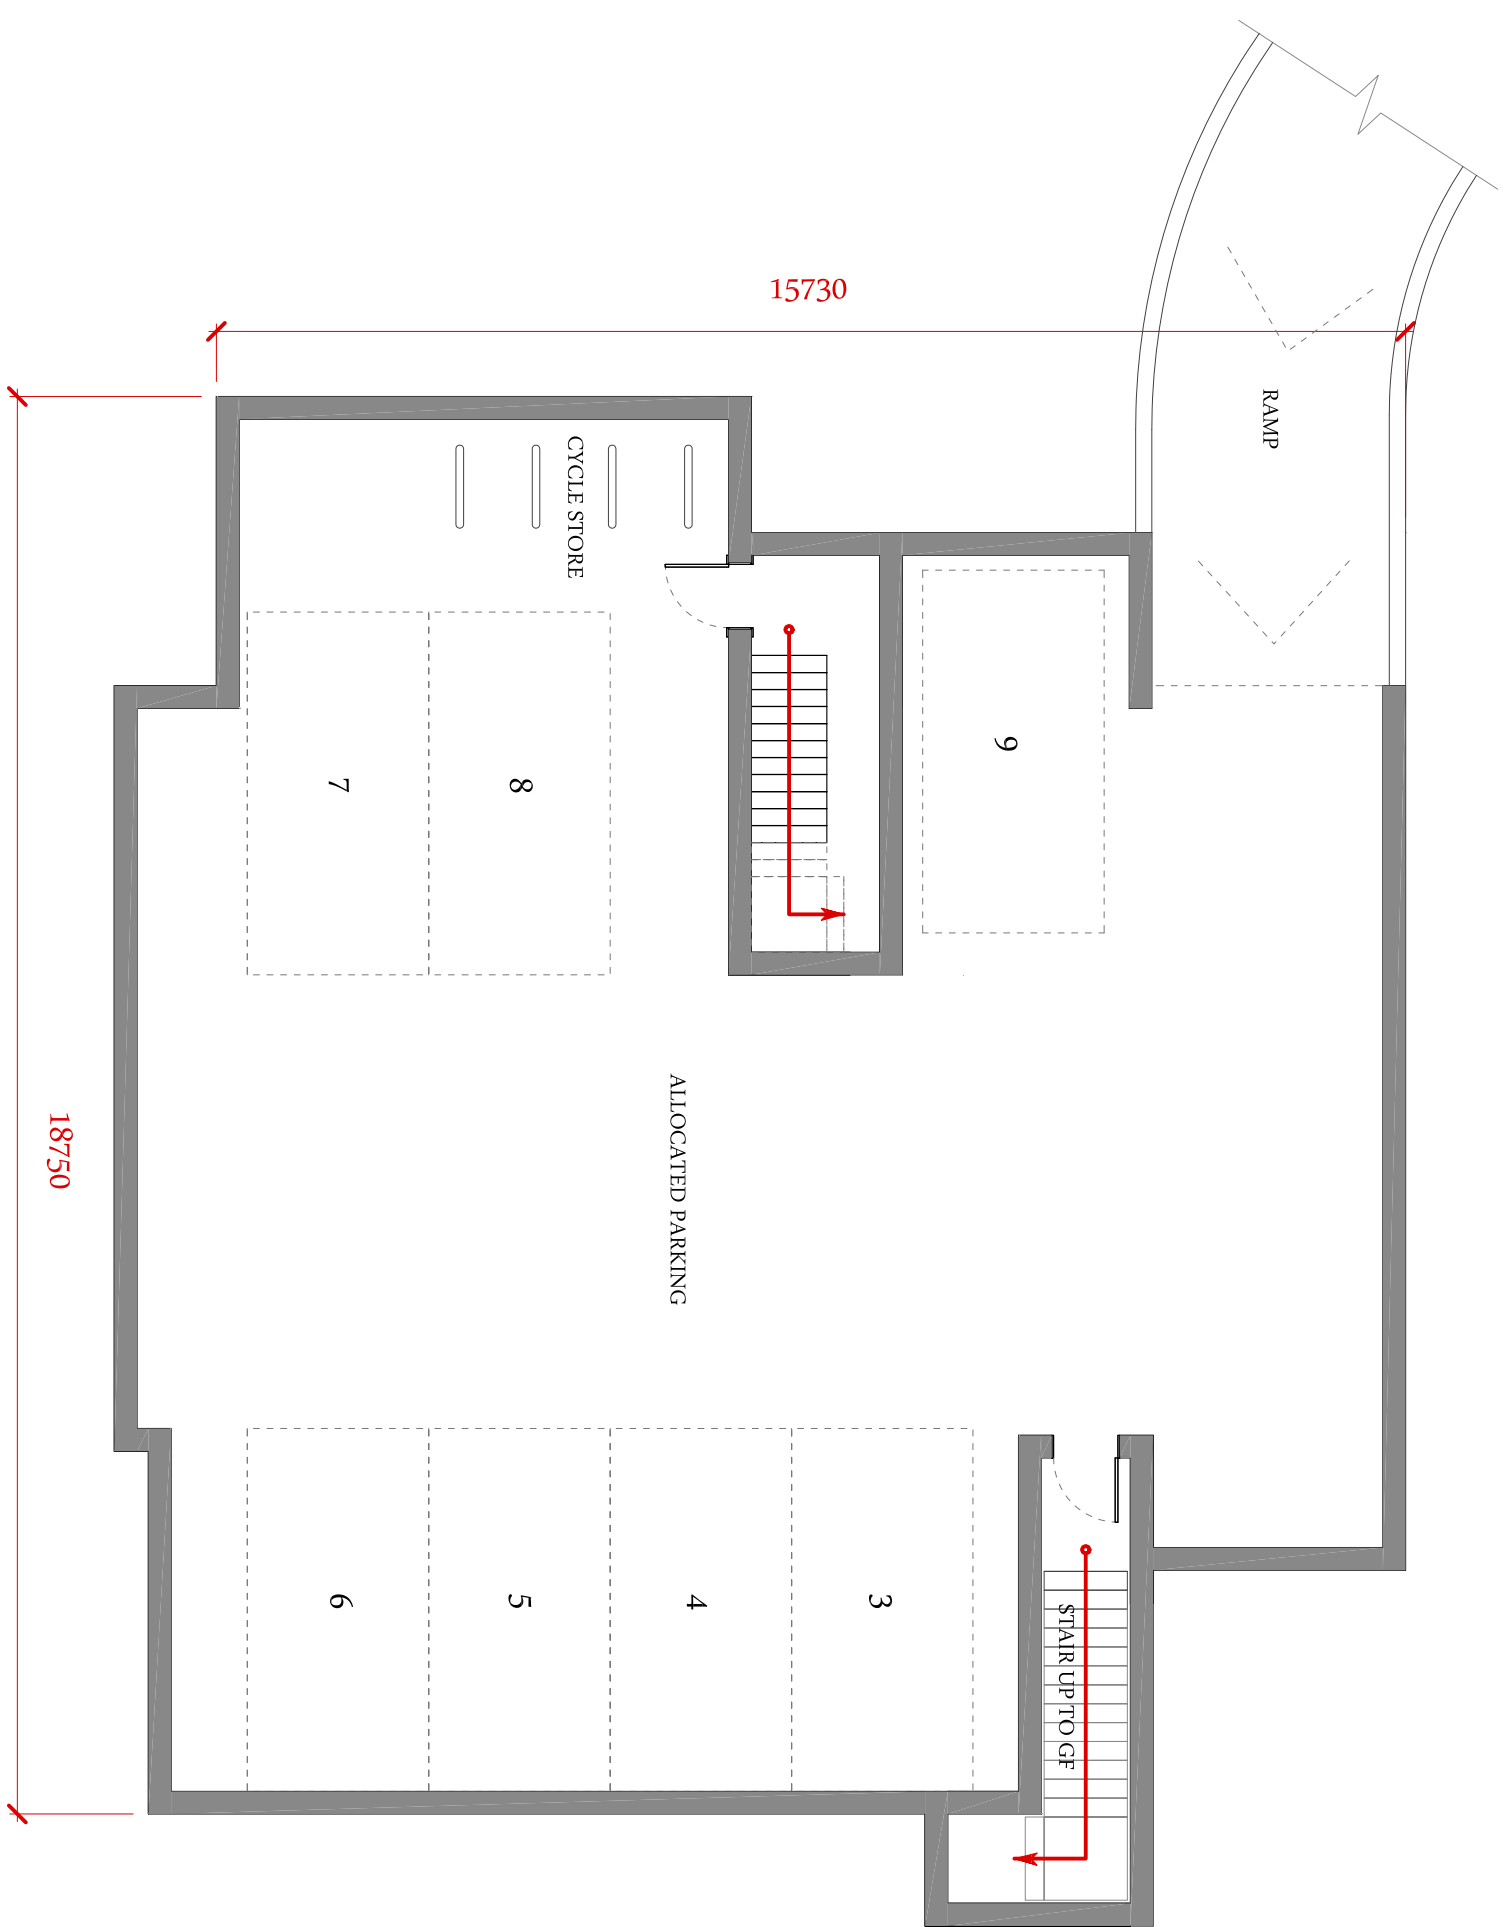


[illegible]

5500

2475

BALCONY

BALCONY

BALCONY

BEDROOM 02

MASTER BEDROOM

BATHROOM

EN SUITE

KITCHEN/LIVING/DINING

STAIRWELL A

HALLWAY

STORE

SERVICES

BATHROOM

EN SUITE

MASTER BEDROOM

BEDROOM 02

KITCHEN/LIVING/DINING

BALCONY

BEDROOM 02

MASTER BEDROOM

BATHROOM

EN SUITE

KITCHEN/LIVING/DINING

BALCONY

STAIRWELL B

HALLWAY

STORE

BATHROOM

EN SUITE

MASTER BEDROOM

BEDROOM 02

KITCHEN/LIVING/DINING

BALCONY

DRESSER

EN SUITE

OBSCURE GLAZED

OBSCURE GLAZED

OBSCURE GLAZED

OBSCURE GLAZED

[illegible]