


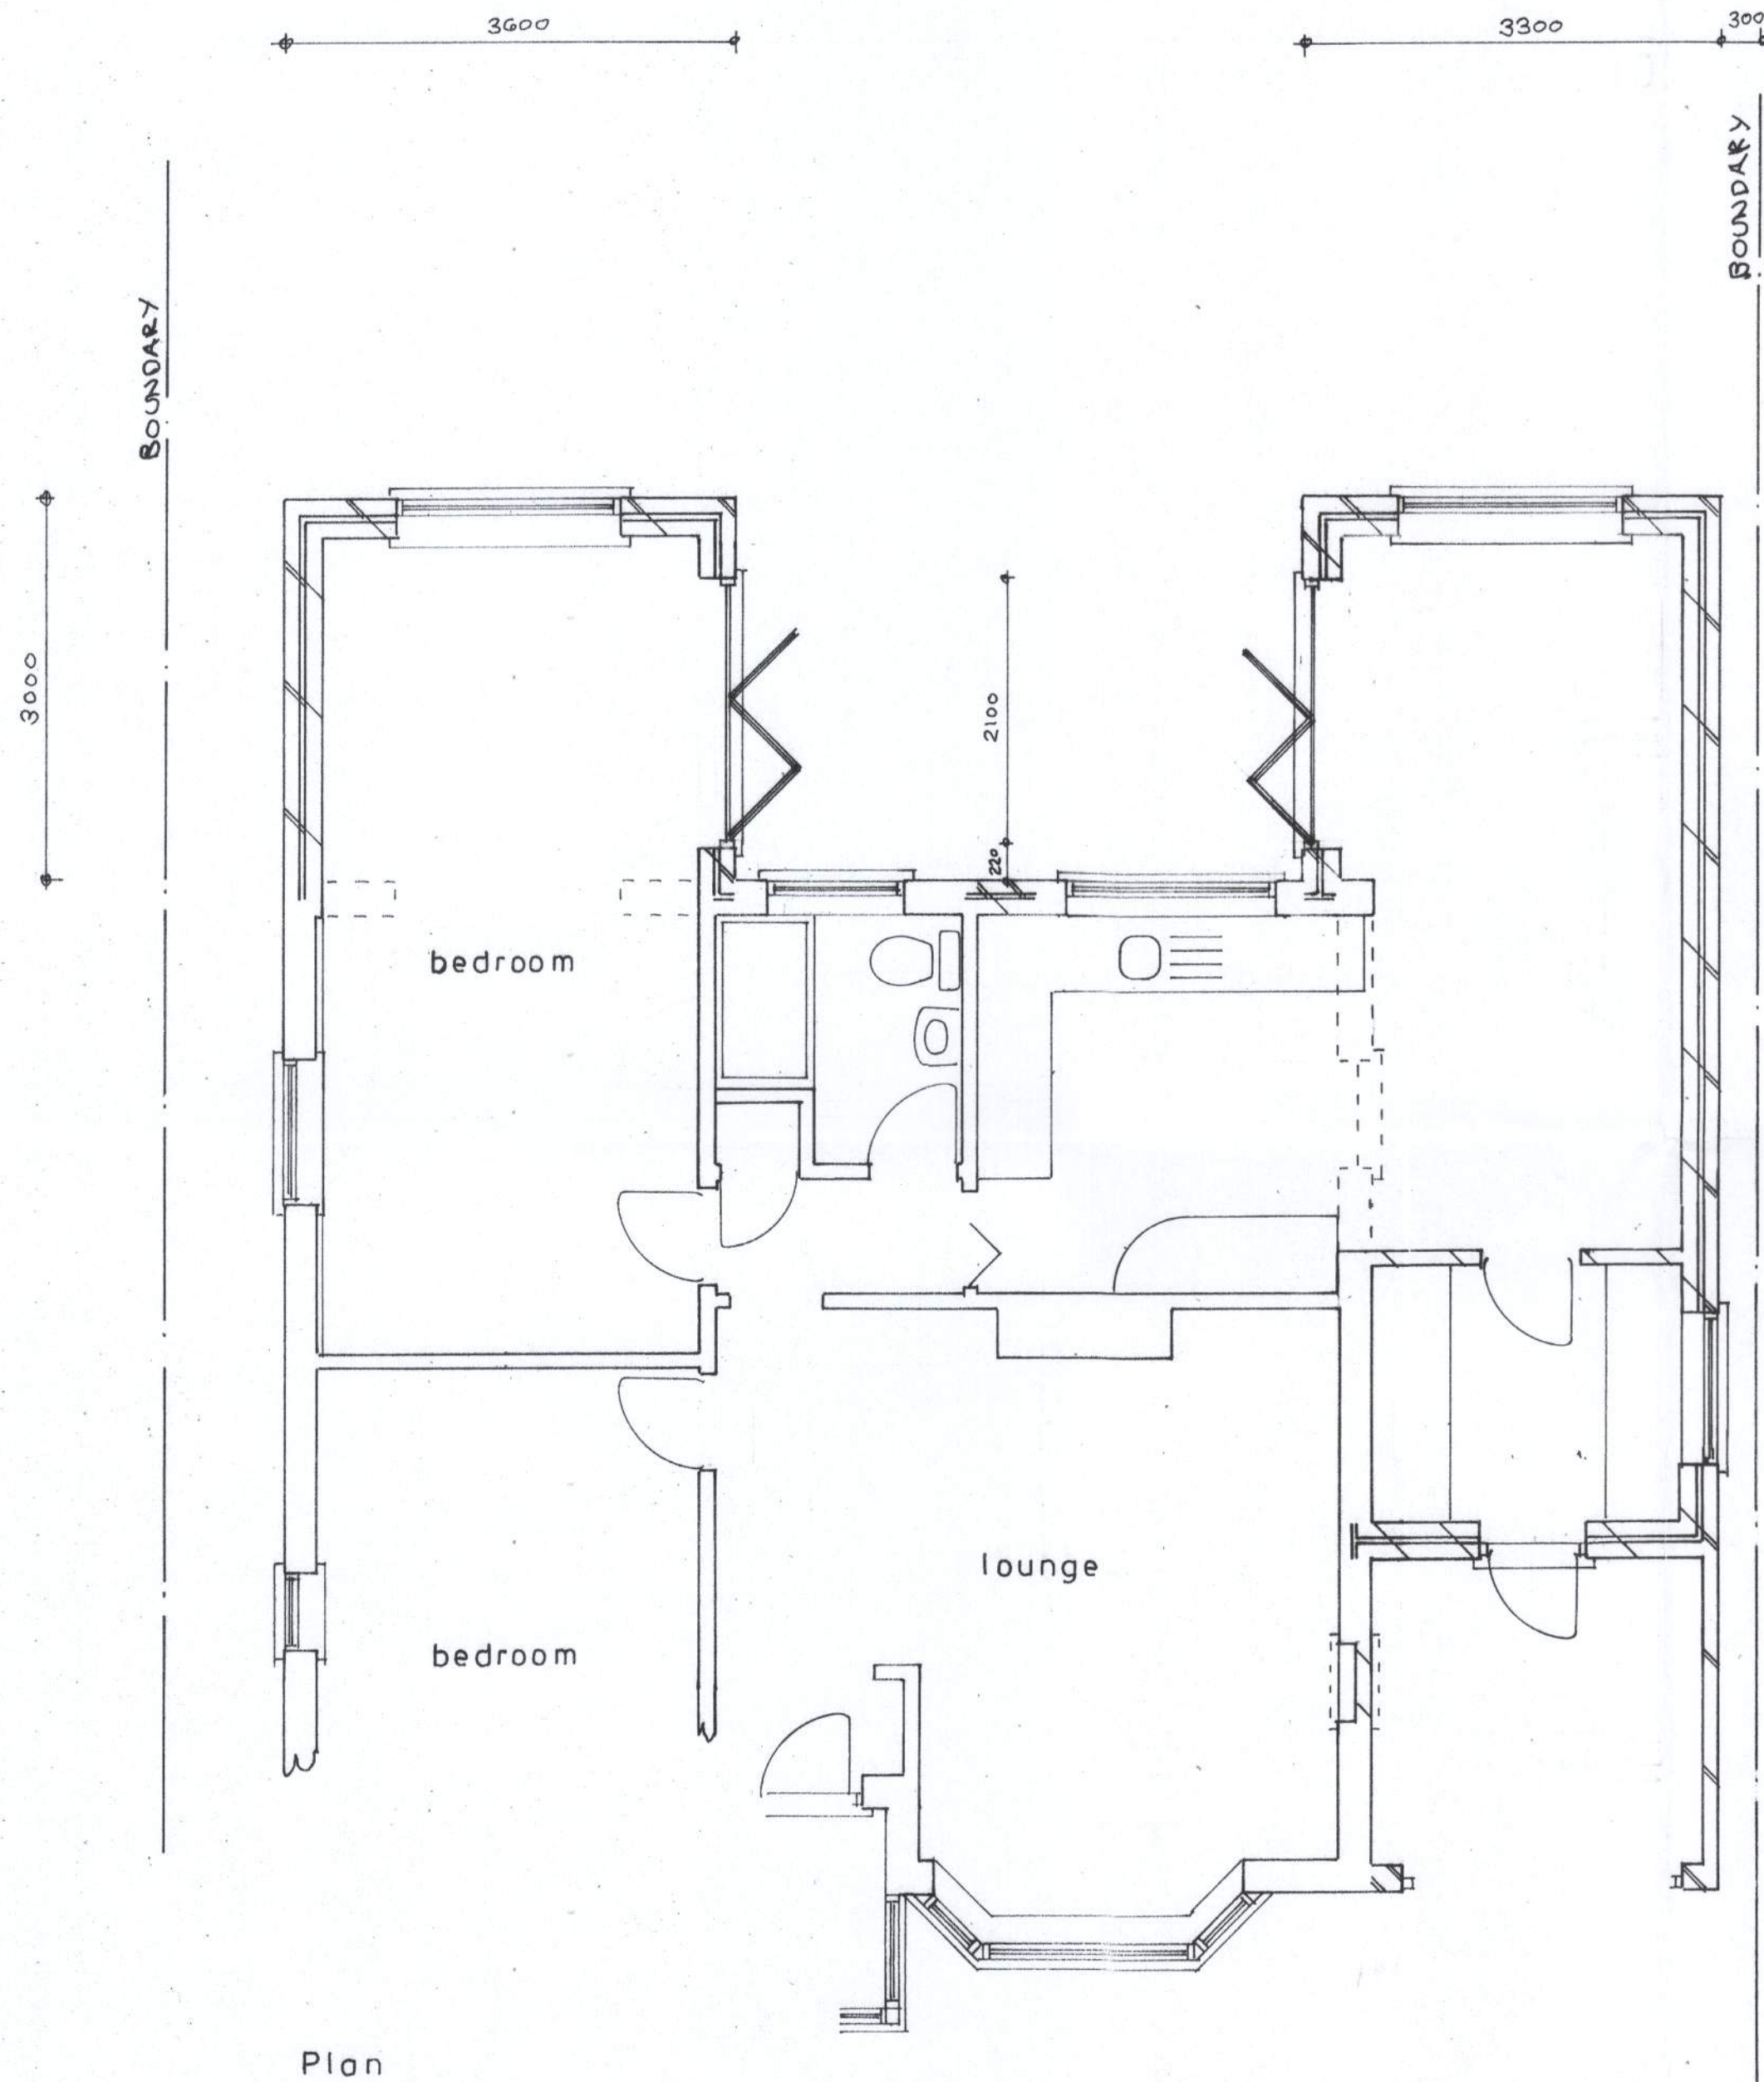


Proposed

Plan
1 : 50

PROPOSED SINGLE STOREY EXTENSIONS AT 4, CISSBURY ROAD, FERRING
FOR MR. & MRS. J. CHATFIELD.



location plan
1 : 1250

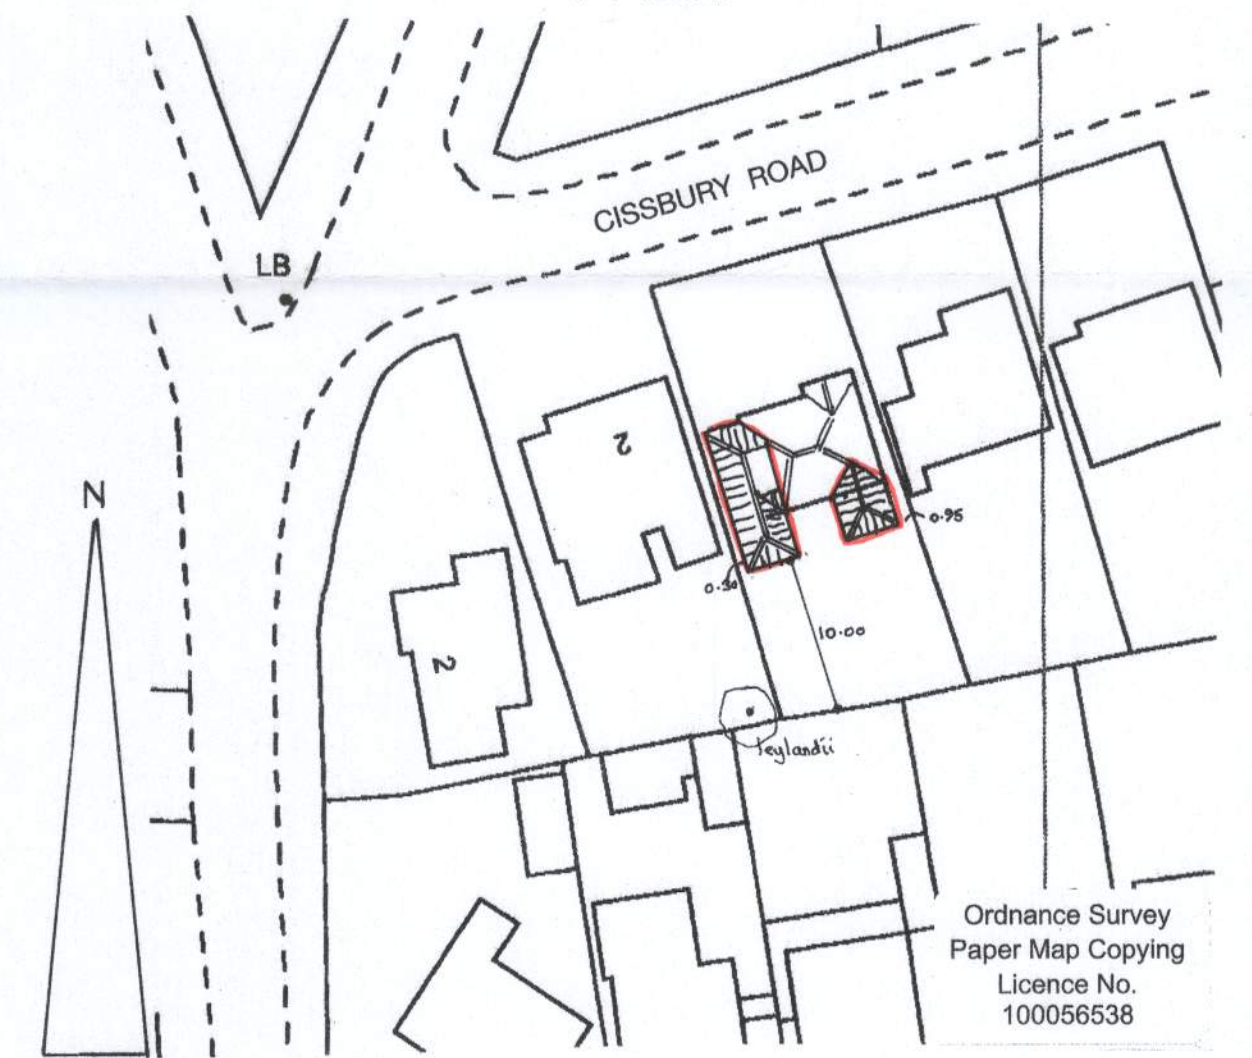

block plan
1 : 500

sheet 1 of 3

Bryan Butcher
Rainbow Cottage
Nyetimber Lane
Bognor Regis PO21 3JX
01243 266871
07973 233442
bryan.butcher@btinternet.com
www.bryanbutcher.com