


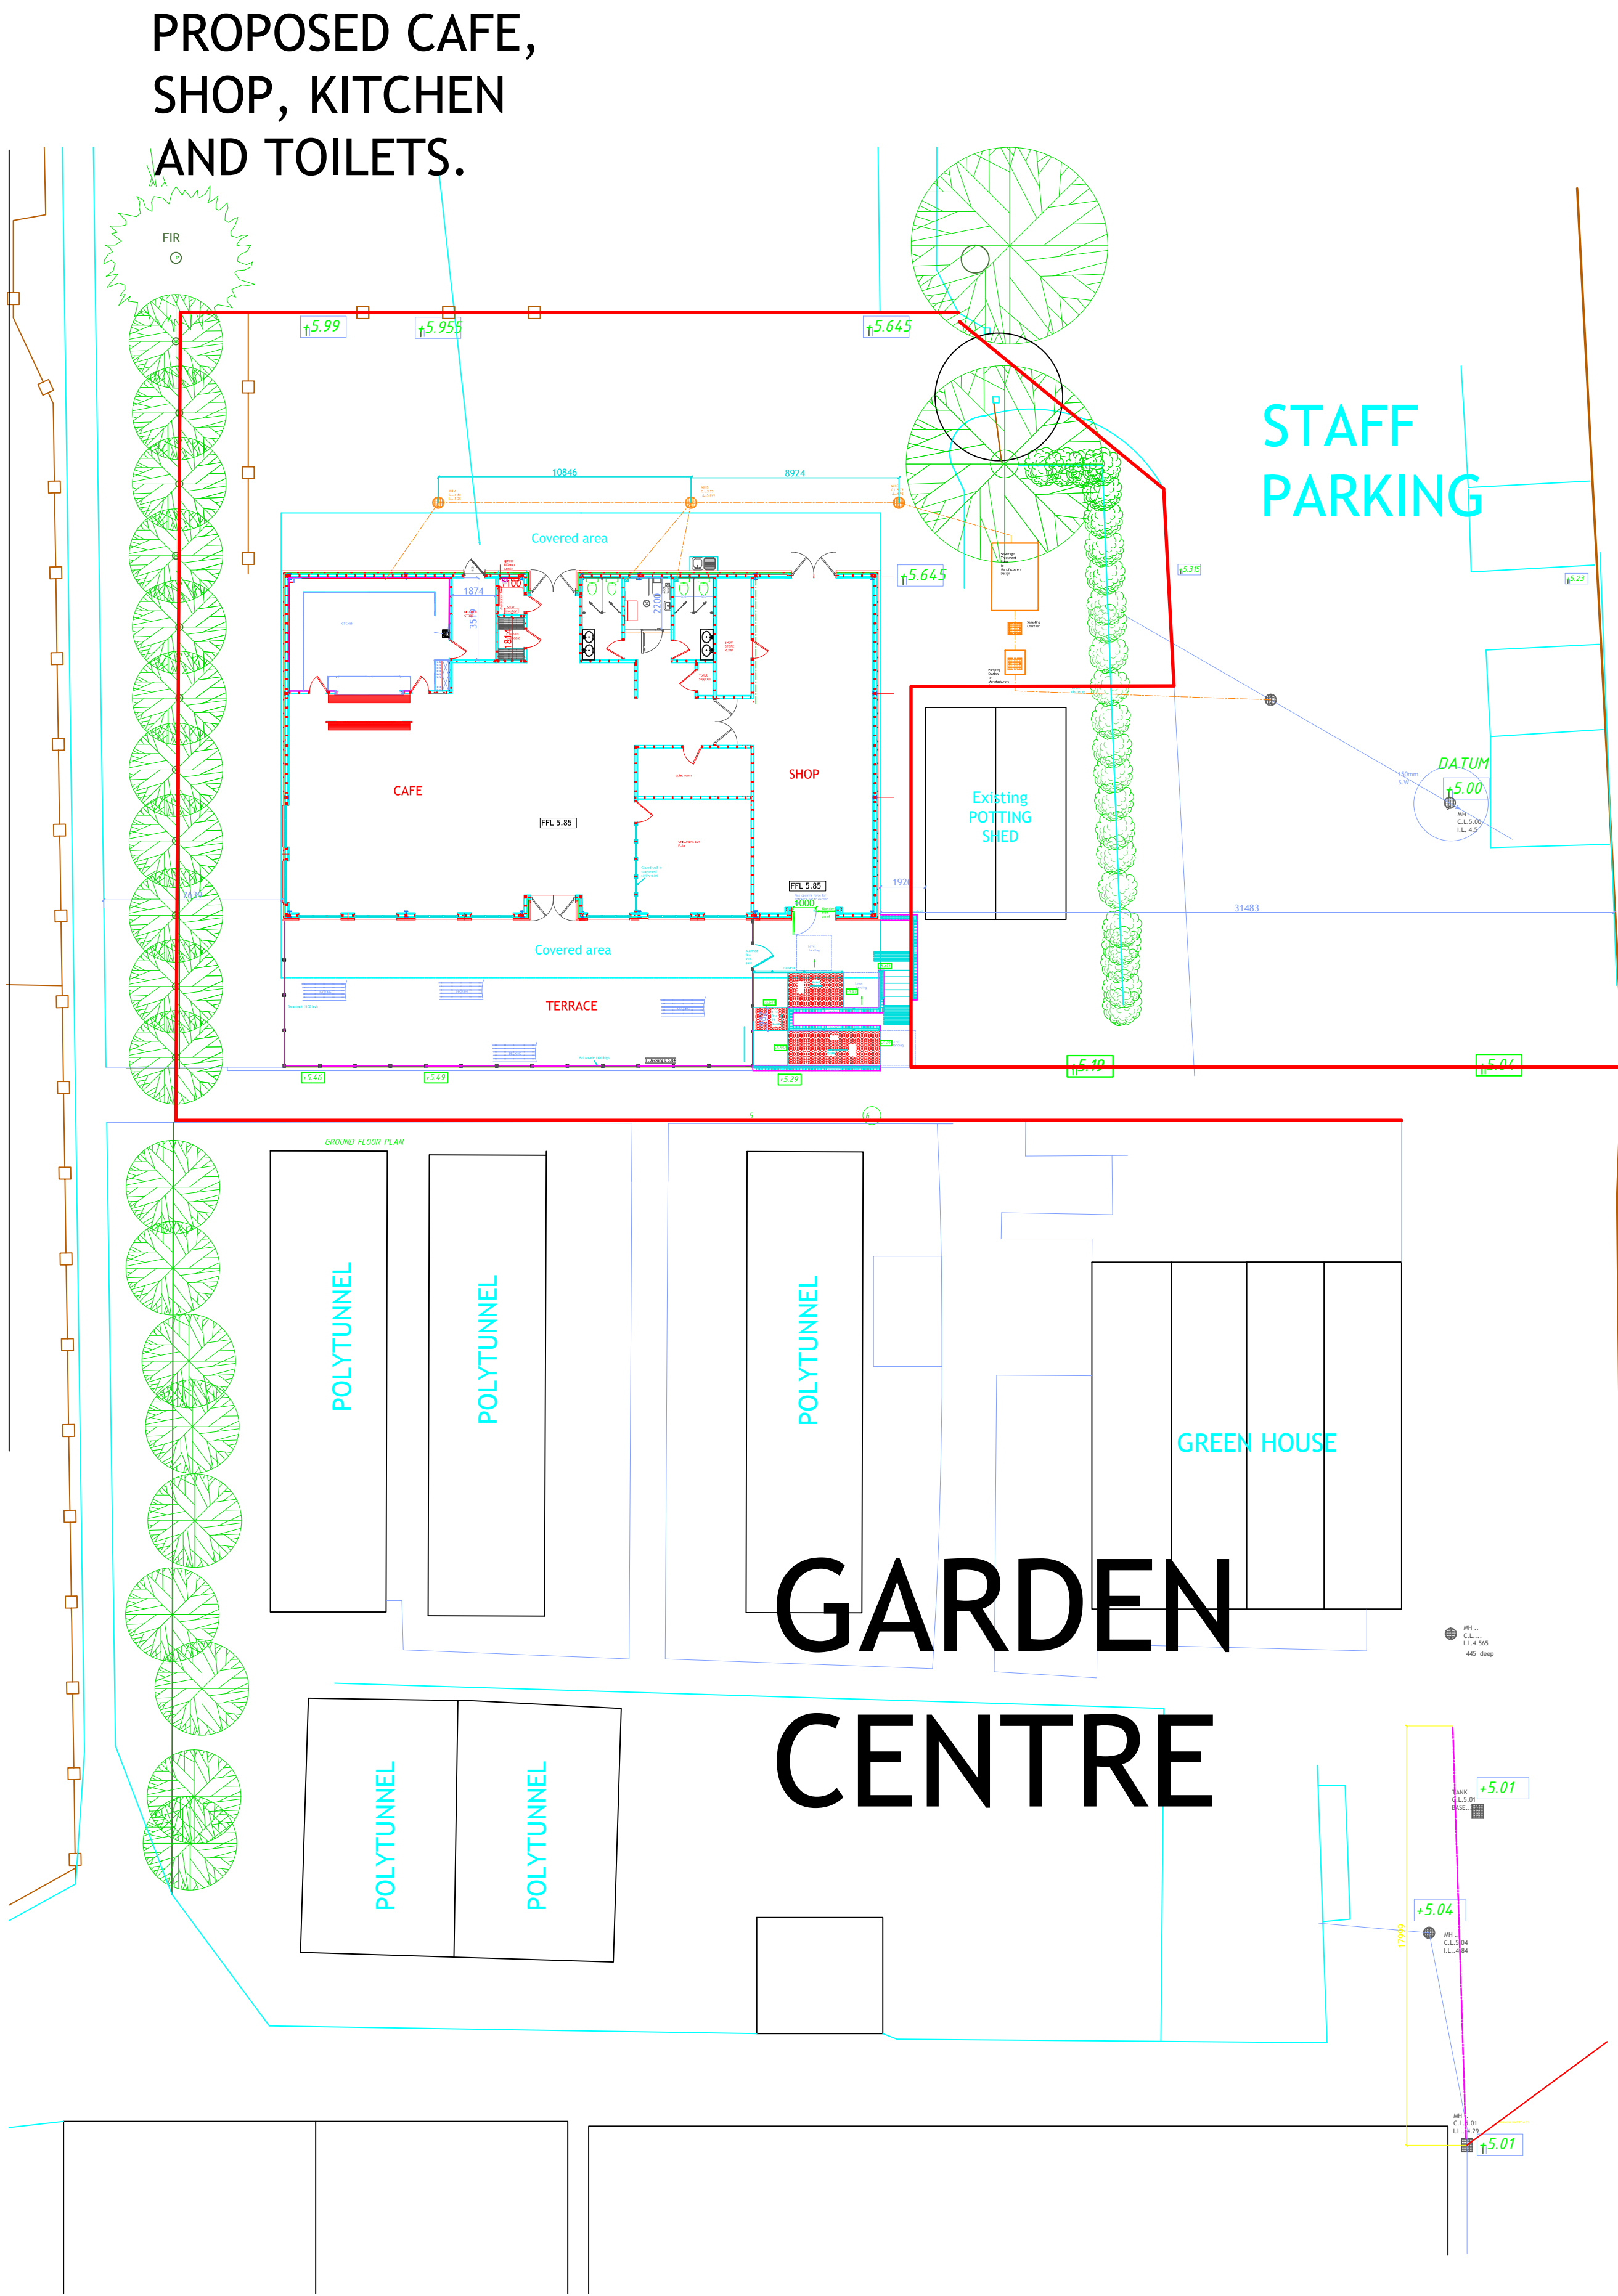

PROJECT REPLACEMENT
CAFE,SHOP
AND TOILETS

TITLE BLOCK PLAN AS PROPOSED

SITE Ferring Country Centre
Rife Way
Ferring
West Sussex

REV A
REV B
REV C
REV D
REV E
REV F
REV G
REV H

SPITFIRE
PROPERTY IMPROVEMENTS
DATE 18.10.18
SCALES 1:200 @a1

DRN BY Gwyn Cheesmur No 2496

LABC
Drg No 6455

PLANING
&
DESIGN
plans@guideline.co.uk
01342 76666

REV