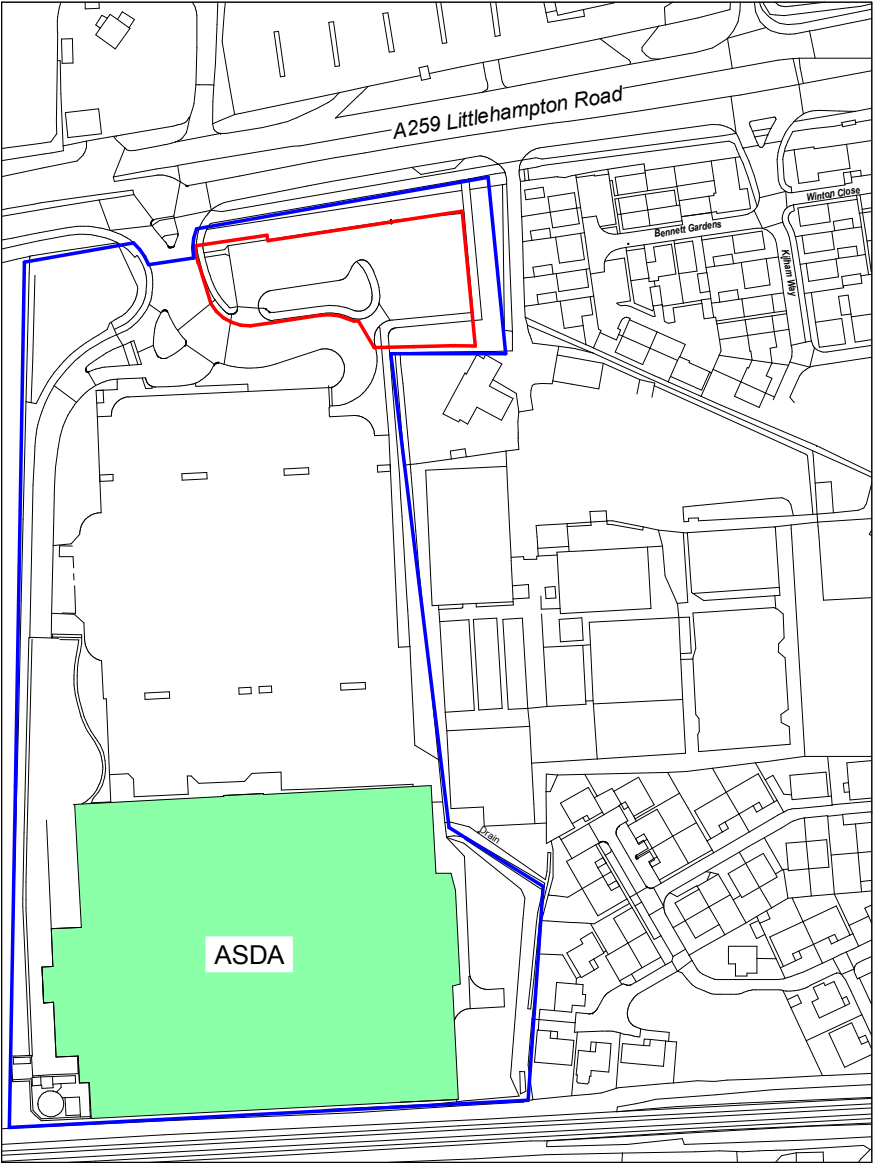
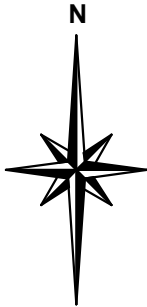


Construction staff and operatives must ensure the principle contractor has provided thorough and accurate information on all health and safety aspects relating to the designs identified on this drawing include the review of:

- Designers/contractors risk assessments
- Method statement
- Permit to work
- Pre construction information

The designers note that the following health and safety risk relating to this drawing have not been eliminated during the design process:

C+A Design

C & A Design Ltd. 2b - 3b Hathersage Business Park, Heather Lane, Hathersage, S32 1DP
Tel: 01433 652220 Web: www.cad-ltd.co.uk

CLIENT

ASDA
Save money. Live better.

All dimensions to be verified on site, and the Architect informed of any discrepancy. All drawings and specifications should be read in conjunction with the Health and Safety Plan; all conflicts should be reported to the Principal Designer.

This drawing is the copyright of C+A Design Limited. ©

DO NOT SCALE THIS DRAWING

DRAWING ISSUE

- | | | |
|---|-------------------------------|------------------------------------|
| ☐ Preliminary | ☐ Comment | ☐ Construction |
| ☒ Planning | ☐ Tender | ☐ Record |

C	Larger OS map inserted to add more context to site.	21/12/17	JEM	MRJ
B	Scale changed to 1:2500, Road Names added	11/12/17	JEM	MRJ
A	Issue For Planning	05/12/17	JEM	MRJ

revision		date	by	chk
drawn by	checked by	date	scale @ A3	
JEM	MRJ	05/12/17	1 : 2500	

ASDA Ferring PFS
Littlehampton Road, Ferring, BN12 6PN

Site Location Plan

project number	drawing number	revision
A-17-31-FW	100_01	C