



PLAN DISTRICT COUNCIL, BROMFORD

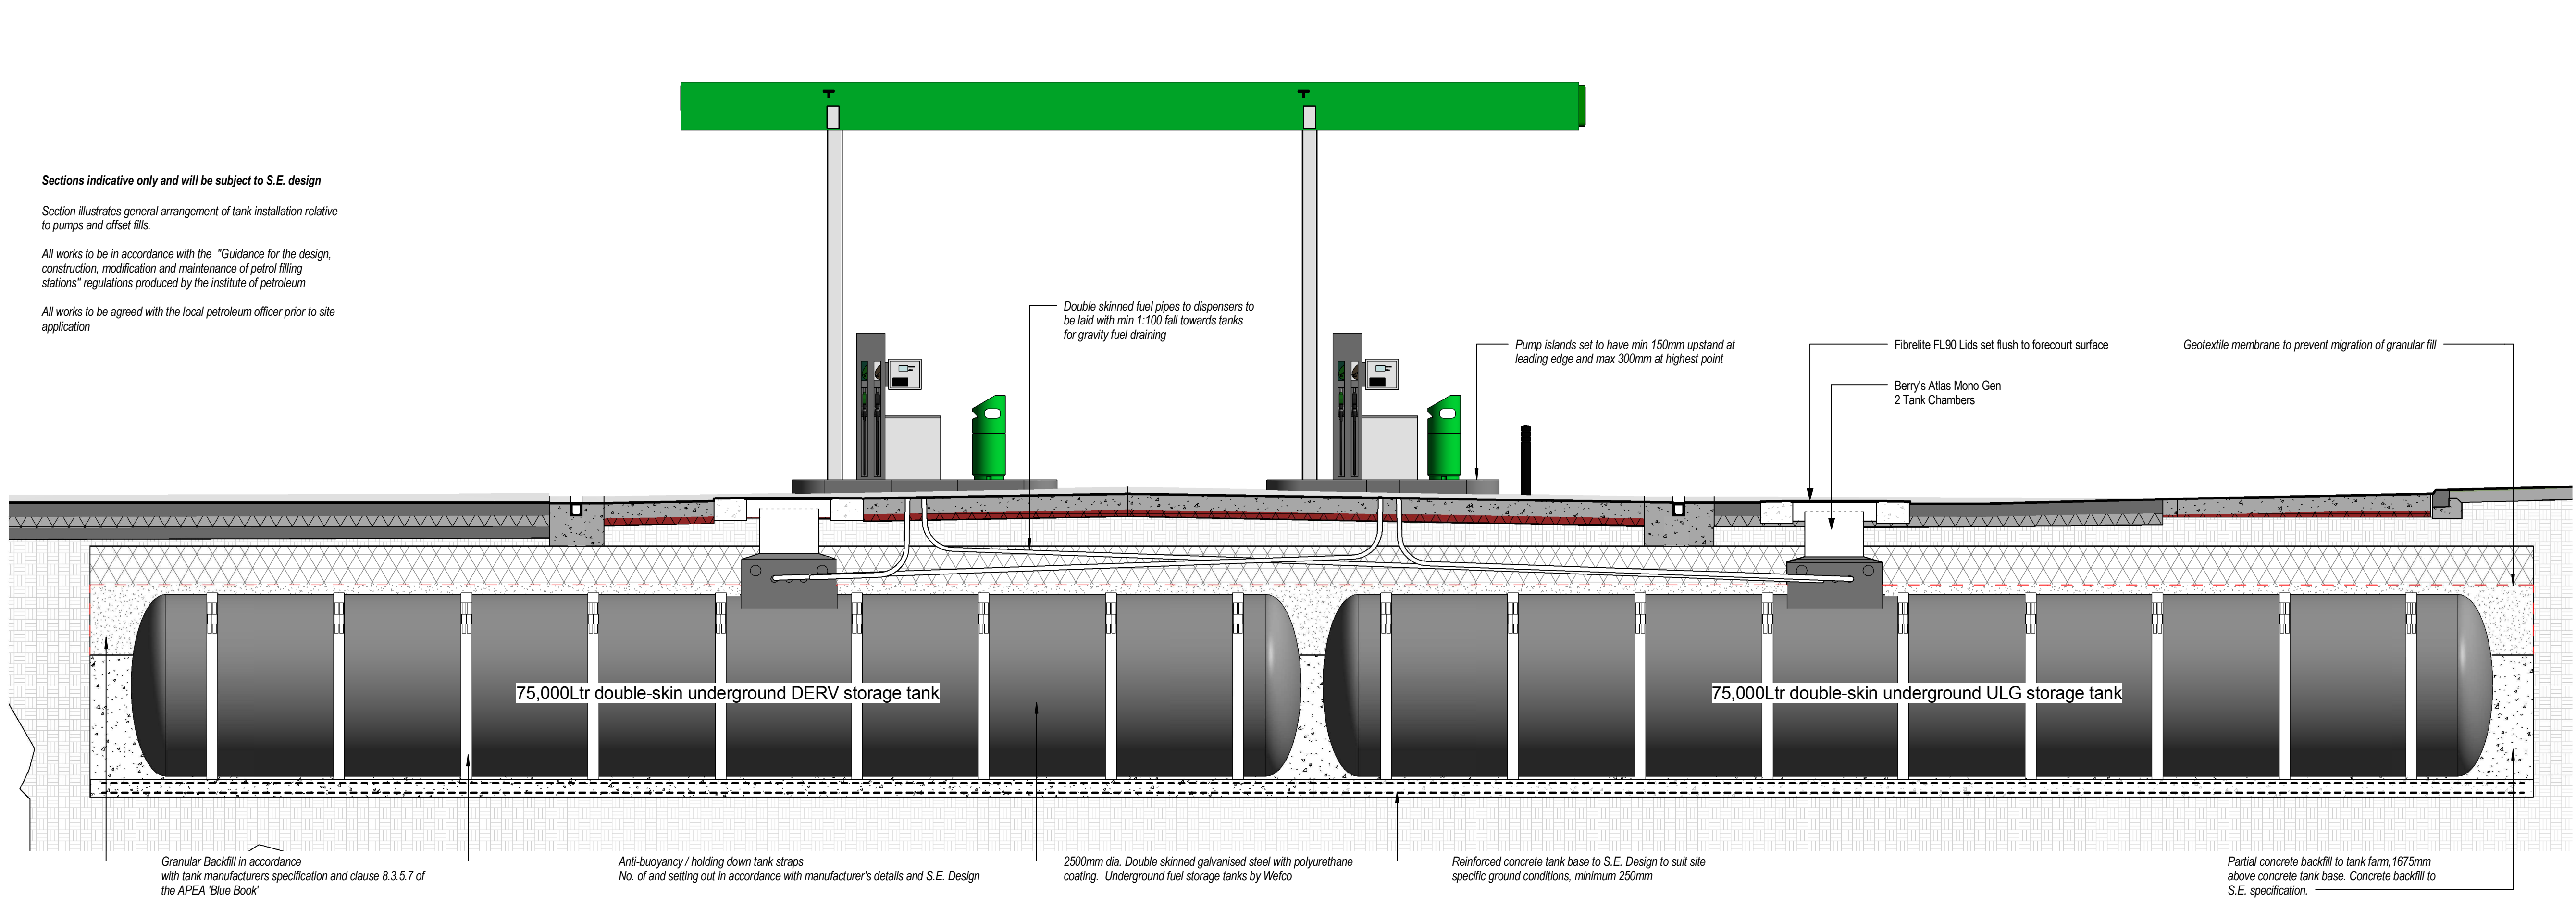

Forecourt Cross Section Copy 1
1 : 50

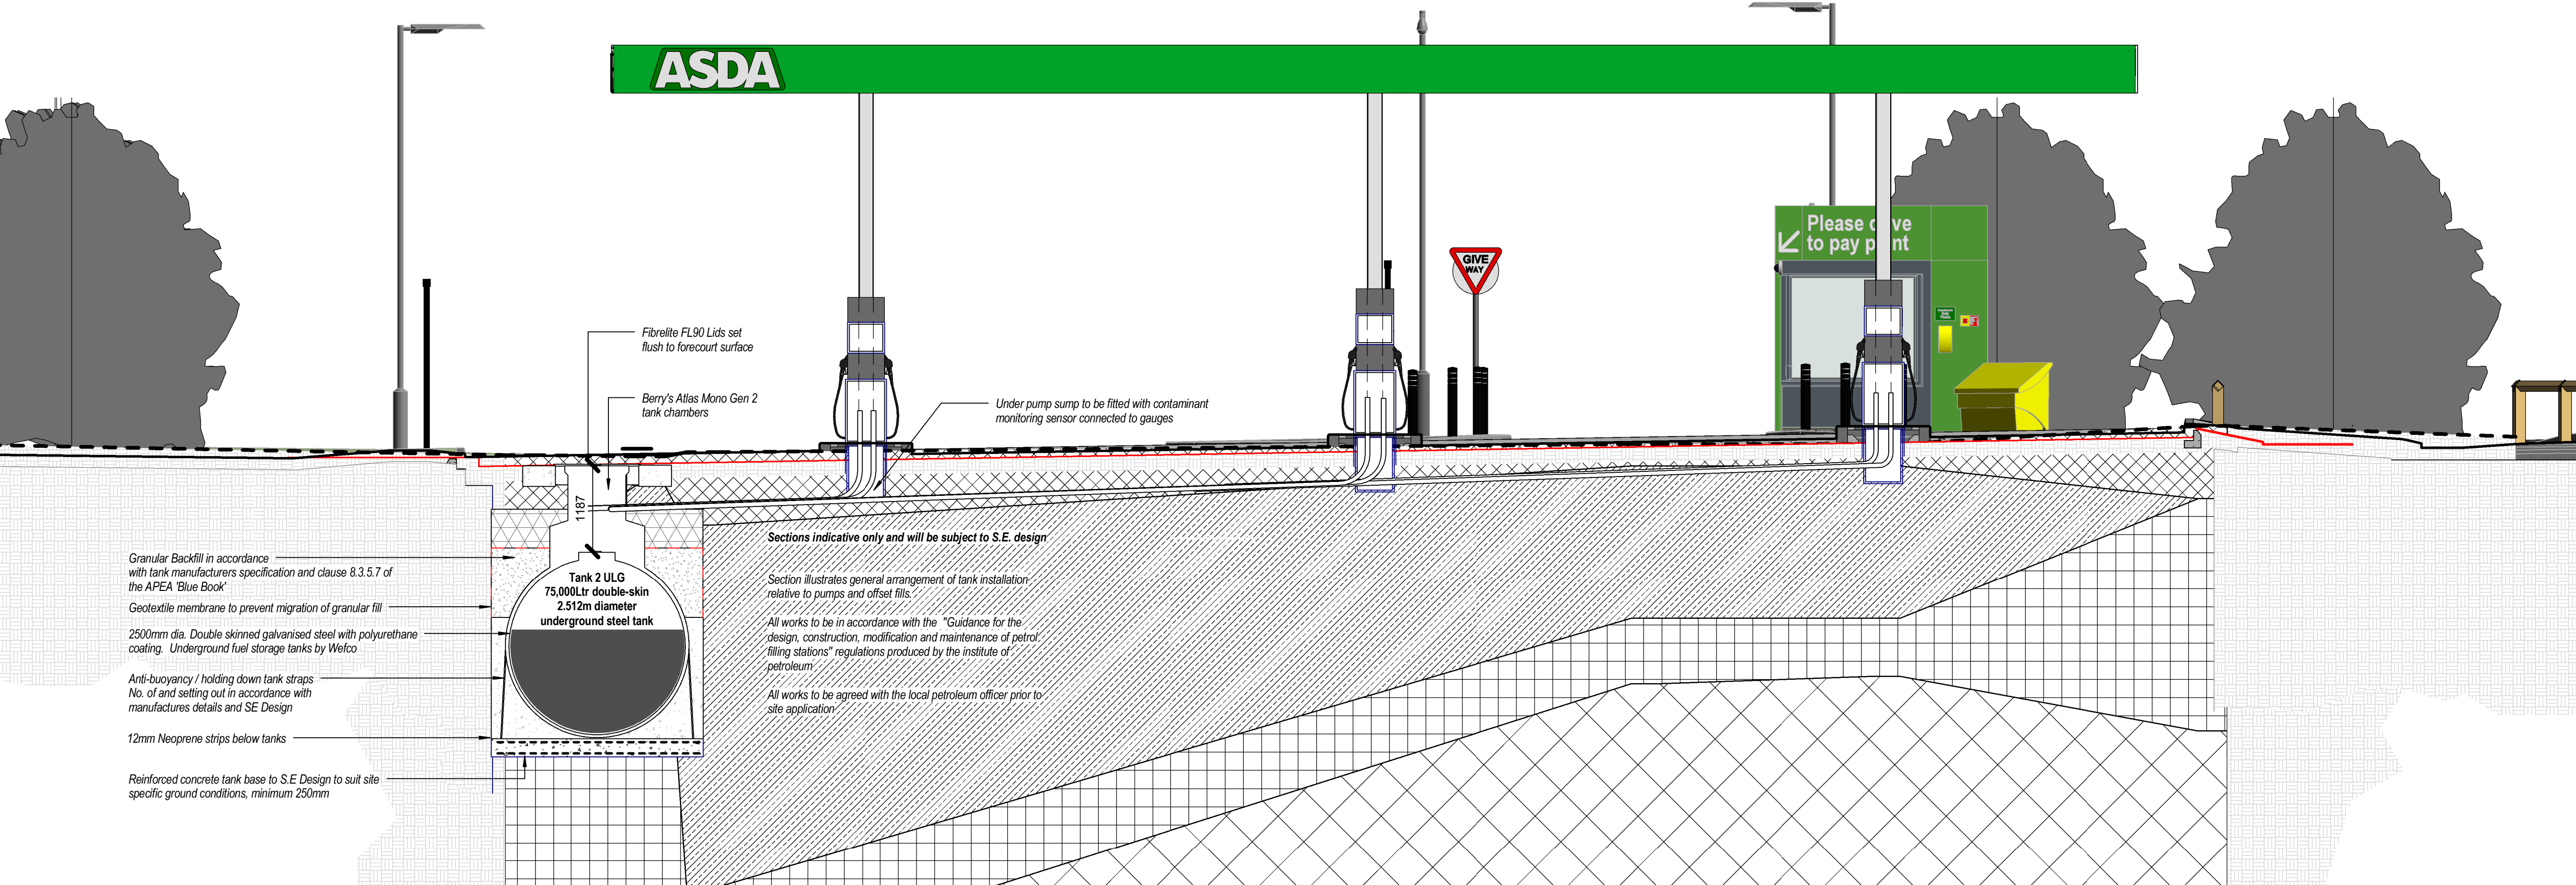

Forecourt Longitudinal Section Copy 1
1 : 50

Proposed Forecourt Sections

NOTES
All dimensions to be verified on site, and the Architect informed of any discrepancy. All drawings and specifications should be read in conjunction with the Health and Safety Plan; all conflicts should be reported to the Principal Designer.
This drawing is the copyright of C+A Design Limited. ©
DO NOT SCALE FROM THIS DRAWING

Construction staff and operatives must ensure the principle contractor has provided thorough and accurate information on all health and safety aspects relating to the designs identified on this drawing include the review of:

- Designers/contractors risk assessments
- Method statement
- Permit to work
- Construction phase health and safety plan

The designers note that the following health and safety risk relating to this drawing have not been eliminated during the design process:

ref	residual risk

Ground Conditions key

- Made Ground
- Sandy Clay
- Gravel Clay
- Flint
- Chalk

GL - Ground Level

GWL - Ground Water Level

BGL - Below Ground Level

B	Updated Planning Drawings	11/04/18	JF	ATS
A	Issue For Planning	05/12/17	JEM	MRJ
	revision	date	by	chk

CLIENT

ASDA
Save money. Live better.

C+A Design
C+A Design Ltd. 2b - 3b Hathersage Business Park, Heather Lane, Hathersage, S32 1DP
Tel: 01433 652220 Web: www.cad-hd.co.uk

DRAWING ISSUE

☐ Preliminary	☐ Costing	☐ Construction
☒ Planning	☐ Tender	☐ Record

date	scale @ A1	drawn by	checked by
05/12/17	1 : 50	JEM	MRJ

ASDA Ferring PFS
Littlehampton Road, Ferring, BN12 6PN

Proposed Forecourt Sections

role	originator	volume	levels	type	suitability
A	CA	S0	ZZ	DR	S4
project number	drawing number	revision			
1731FW	400_01	B			

