



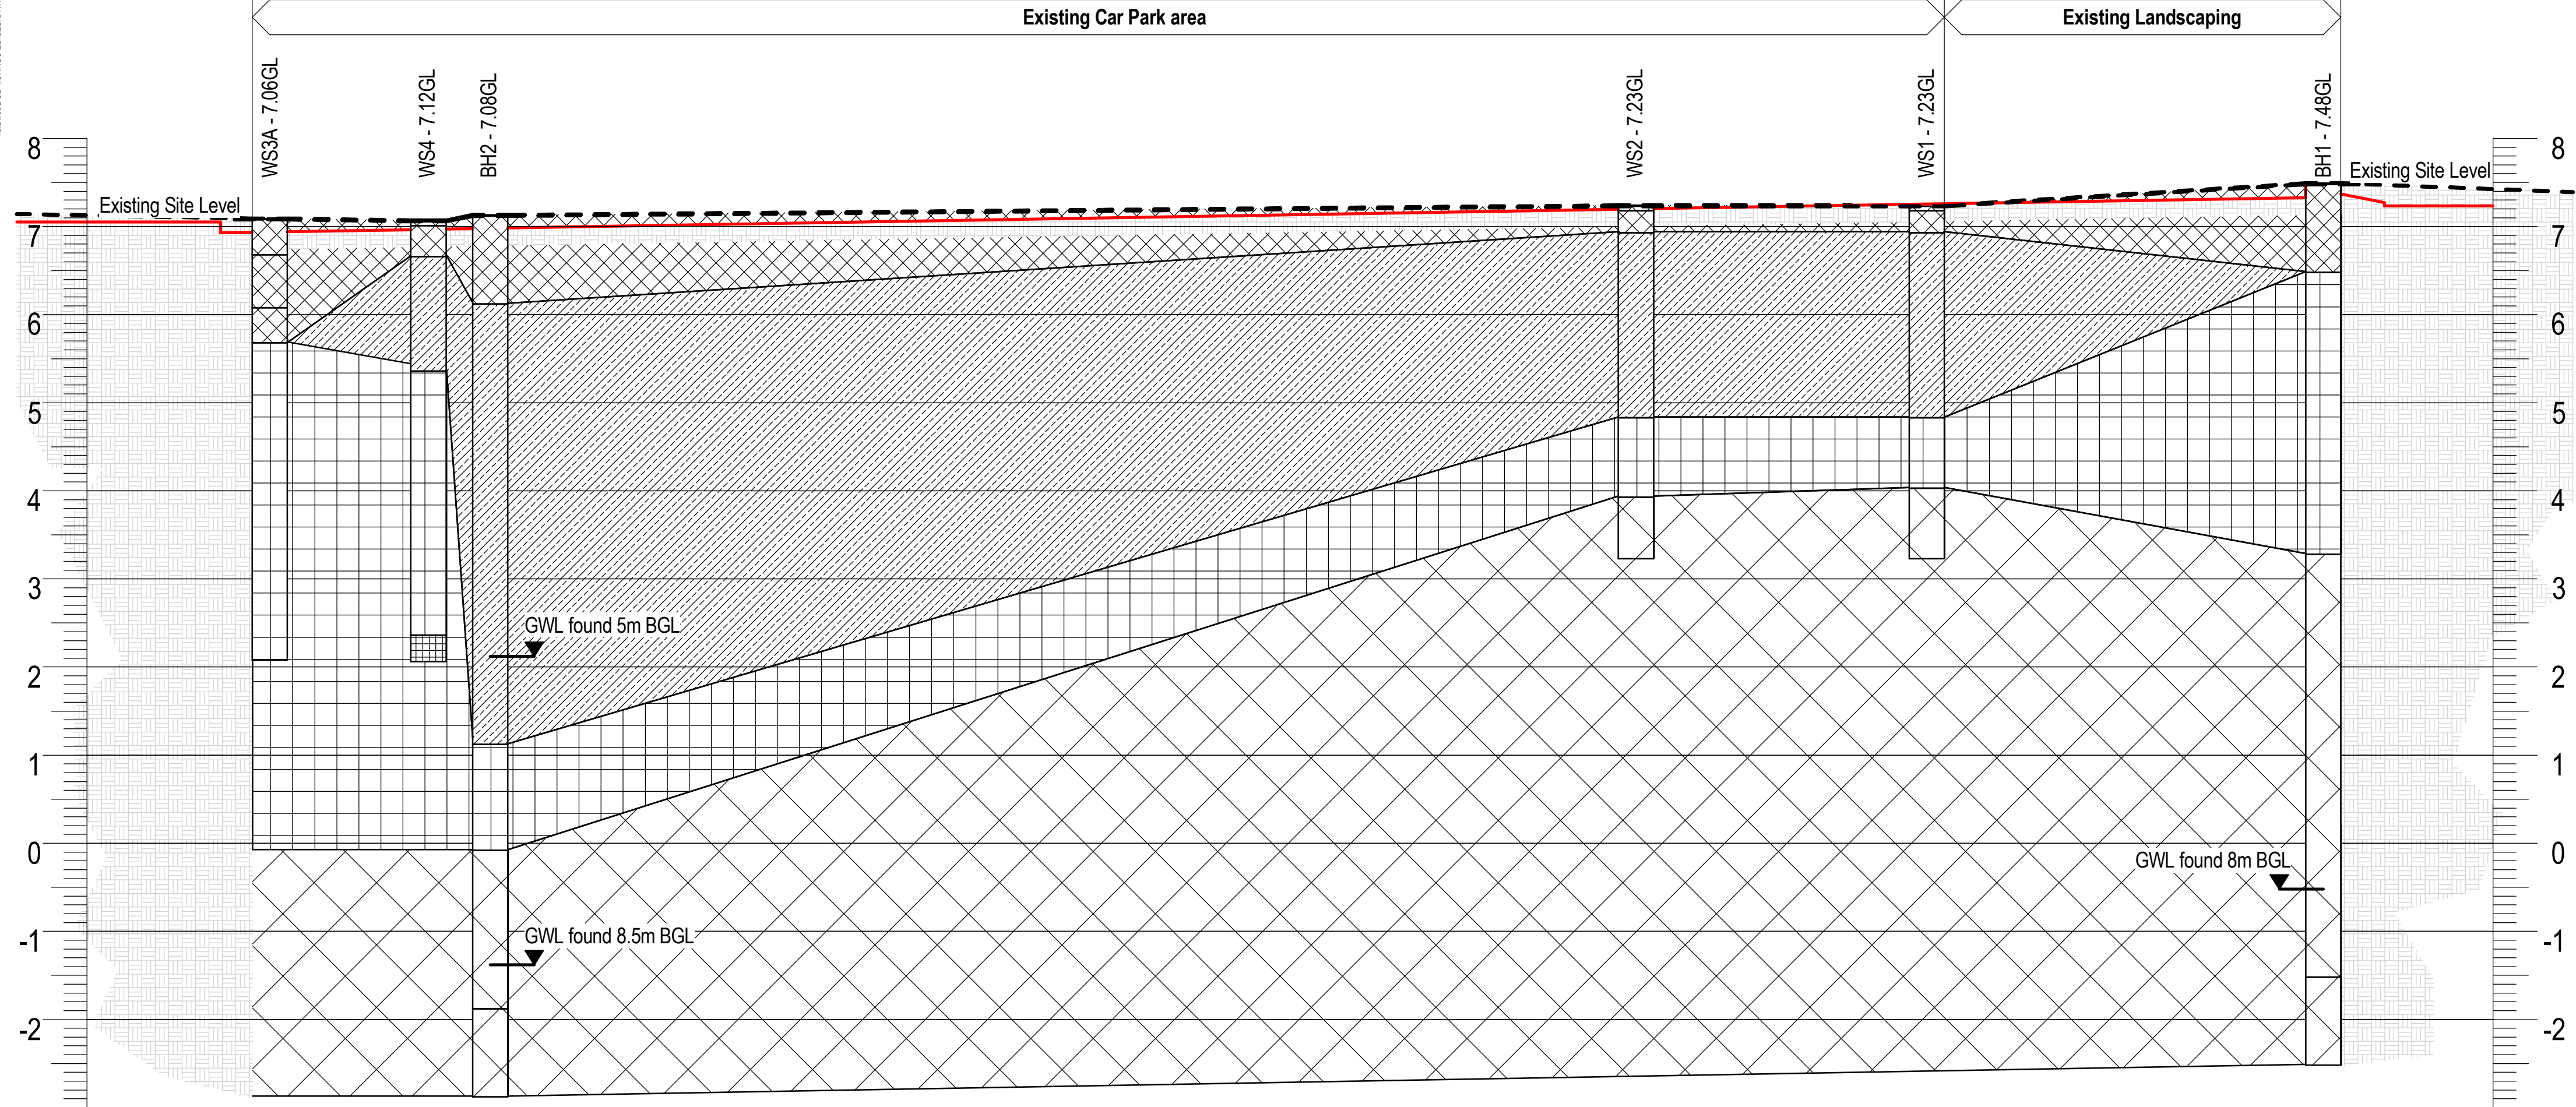

Existing Site Section with Borehole Logs

1 : 50

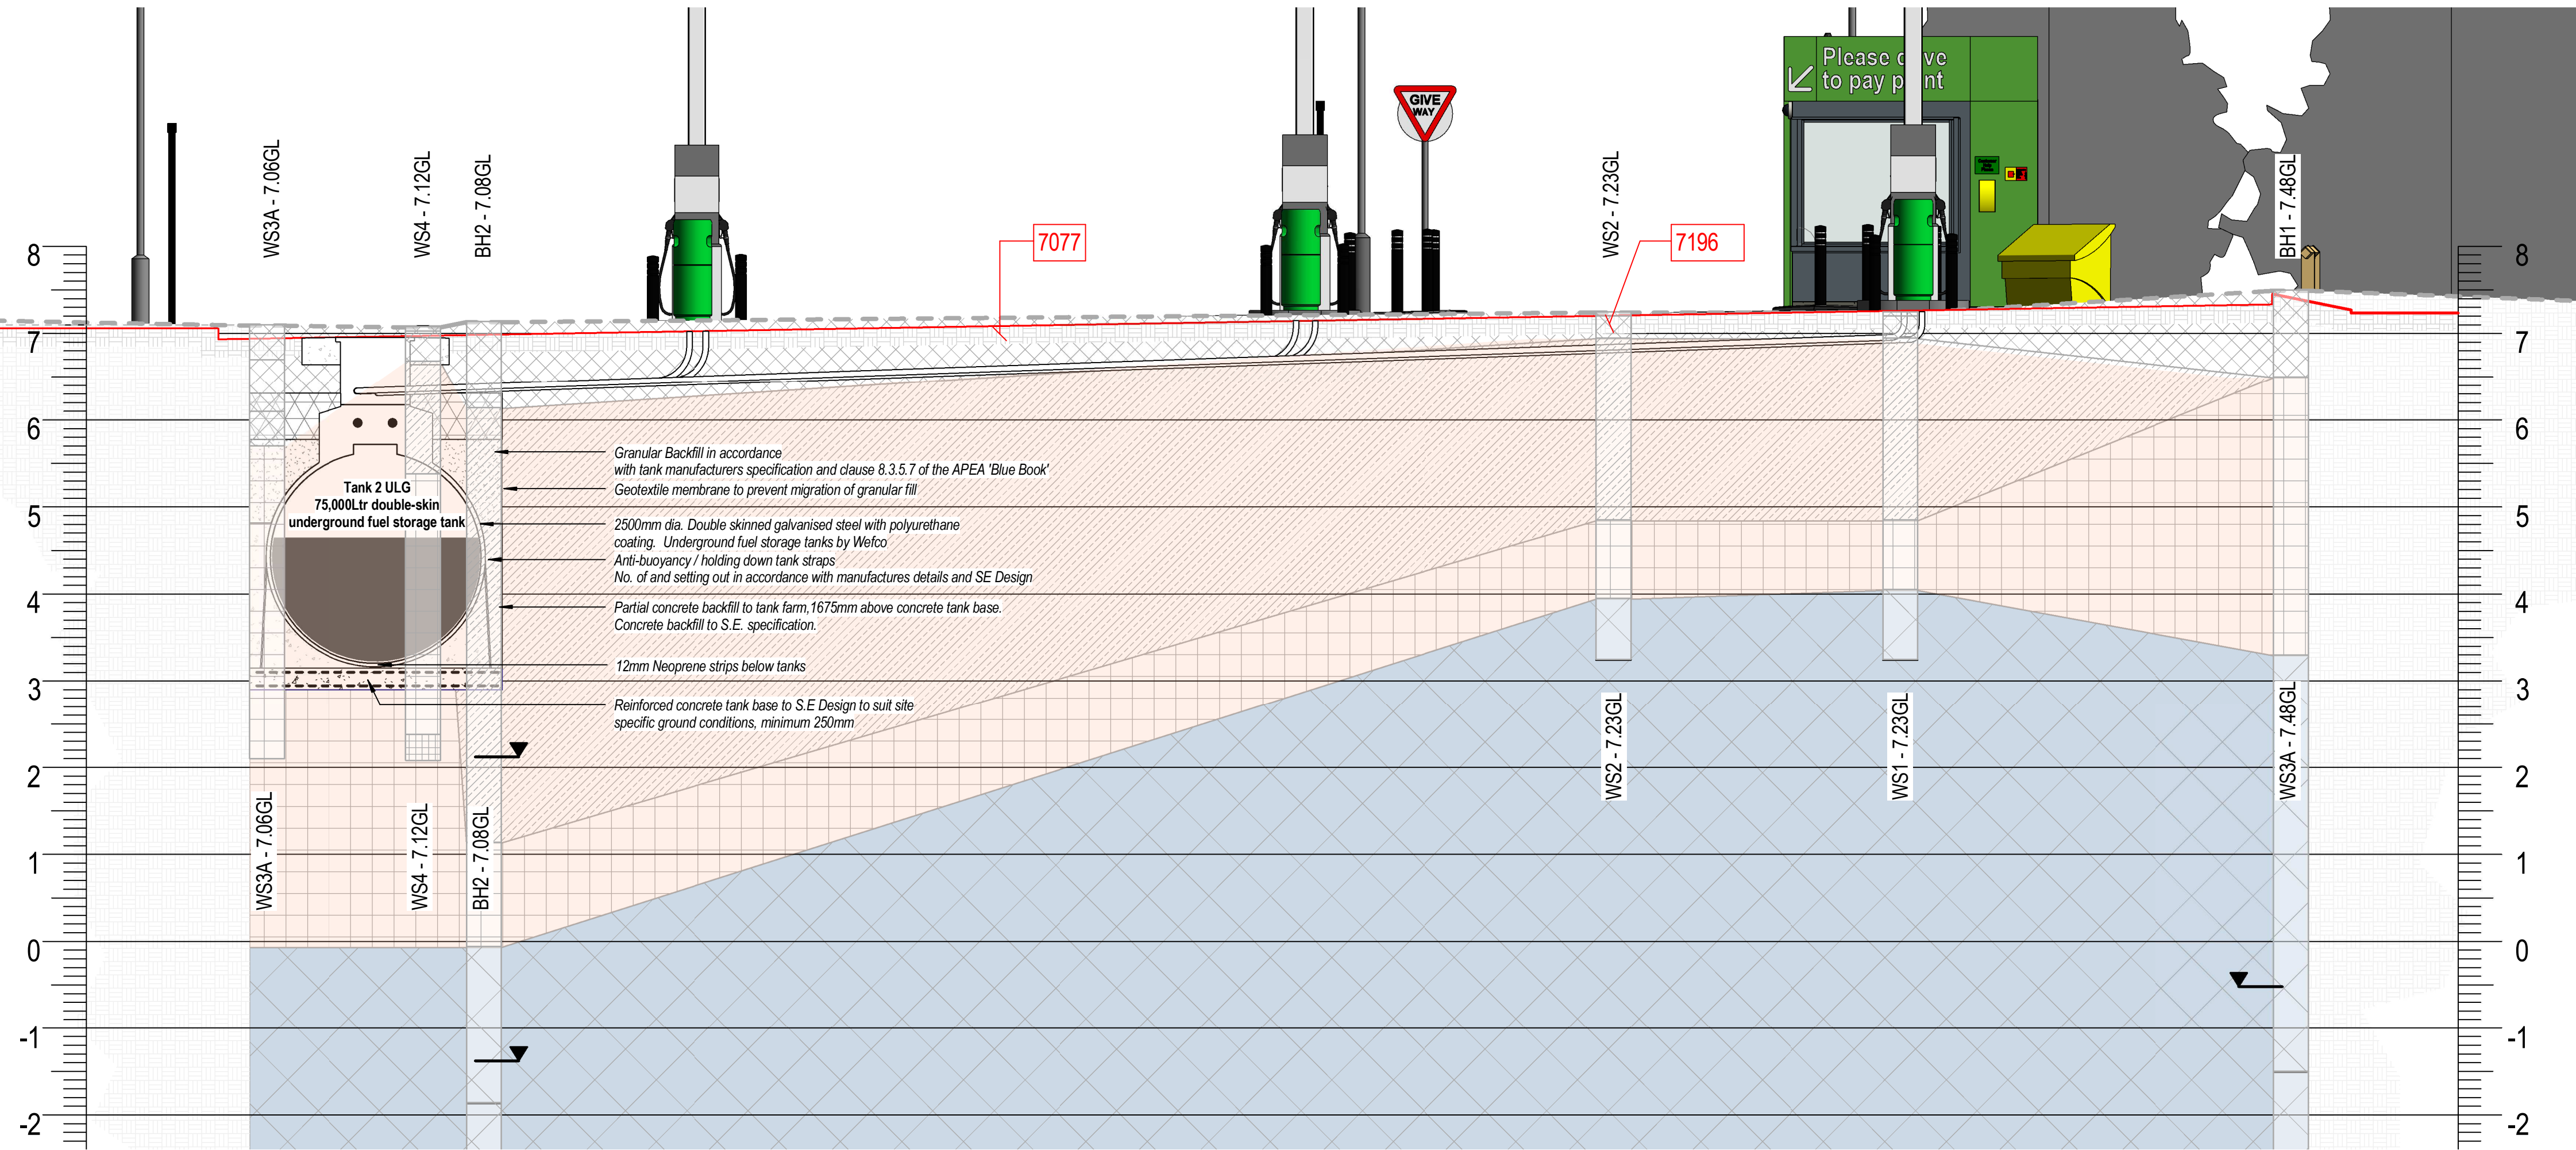


Proposed Forecourt Section with Borehole Invesitgation

1 : 50

## Geo-Environmental Appraisal

- Made Ground
- Sandy Clay
- Gravel Clay
- Flint
- Chalk

GL - Ground Level  
GWL - Ground Water Level  
BGL - Below Ground Level

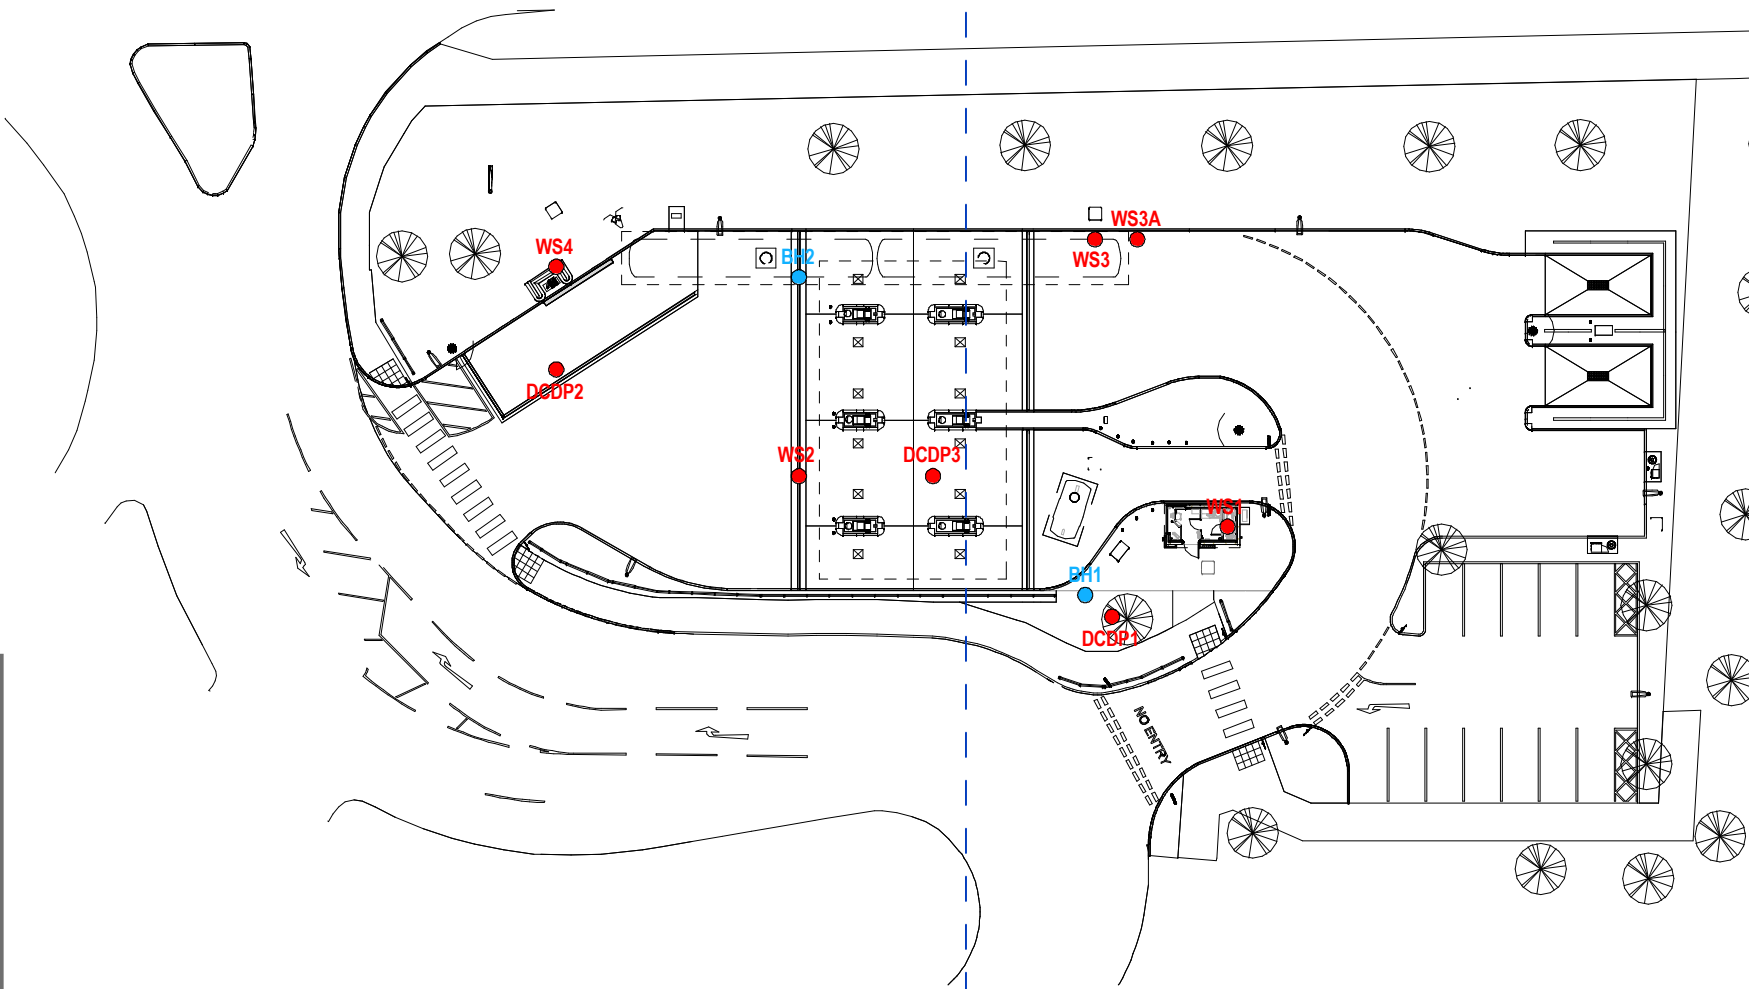

Geo-Environmental Appraisal

1 : 500

**NOTES**  
All dimensions to be verified on site, and the Architect informed of any discrepancy. All drawings and specifications should be read in conjunction with the Health and Safety Plan; all conflicts should be reported to the Principal Designer.  
This drawing is the copyright of C+A Design Limited. ©  
DO NOT SCALE FROM THIS DRAWING

Construction staff and operatives must ensure the principle contractor has provided thorough and accurate information on all health and safety aspects relating to the designs identified on this drawing include the review of:  
• Designers/contractors risk assessments  
• Method statement  
• Permit to work  
• Construction phase health and safety plan  
The designers note that the following health and safety risk relating to this drawing have not been eliminated during the design process:

| ref | residual risk   |
|-----|---|
|     | This drawing includes informations provided by independent surveyors and / or consultants, to whom all queres shall be made. C&A Design can accept no liability for its content or accuracy.<br>Drawings to be read in connection with: - NBS Specification. Any anomalies and/or discrepancies to be raised to C&A as soon as reasonably practicable |

|   |                           |          |    |     |
|---|---------------------------|----------|----|-----|
| A | Updated Planning Drawings | 11/04/18 | JF | ATS |
|   | revision                  | date     | by | chk |

CLIENT  
**ASDA**  
Save money. Live better.

**C+A Design**  
C+A Design Ltd. 2b - 3b Hathesage Business Park, Heather Lane, Hathesage, S32 1DP  
Tel: 01433 652220 Web: www.cad-hd.co.uk

**DRAWING ISSUE**  
☐ Preliminary ☐ Costing ☐ Construction  
☒ Planning ☐ Tender ☐ Record

| date     | scale @ A1   | drawn by | checked by |
|----------|--------------|----------|------------|
| 05/12/17 | As indicated | JN       | ATS        |

ASDA Ferring PFS  
Littlehampton Road, Ferring, BN12 6PN

Geo-Environmental Appraisal

| role           | originator     | volume   | levels | type | suitability |
|----------------|----------------|----------|--------|------|-------------|
| A              | CA             | S0       | ZZ     | DR   | S4          |
| project number | drawing number | revision |        |      |             |
| 1731FW         | 400_02         | A        |        |      |             |

M 1:1250  
1:50 1:20 1:40 1:60 1:80 1:100 1:150 1:200