


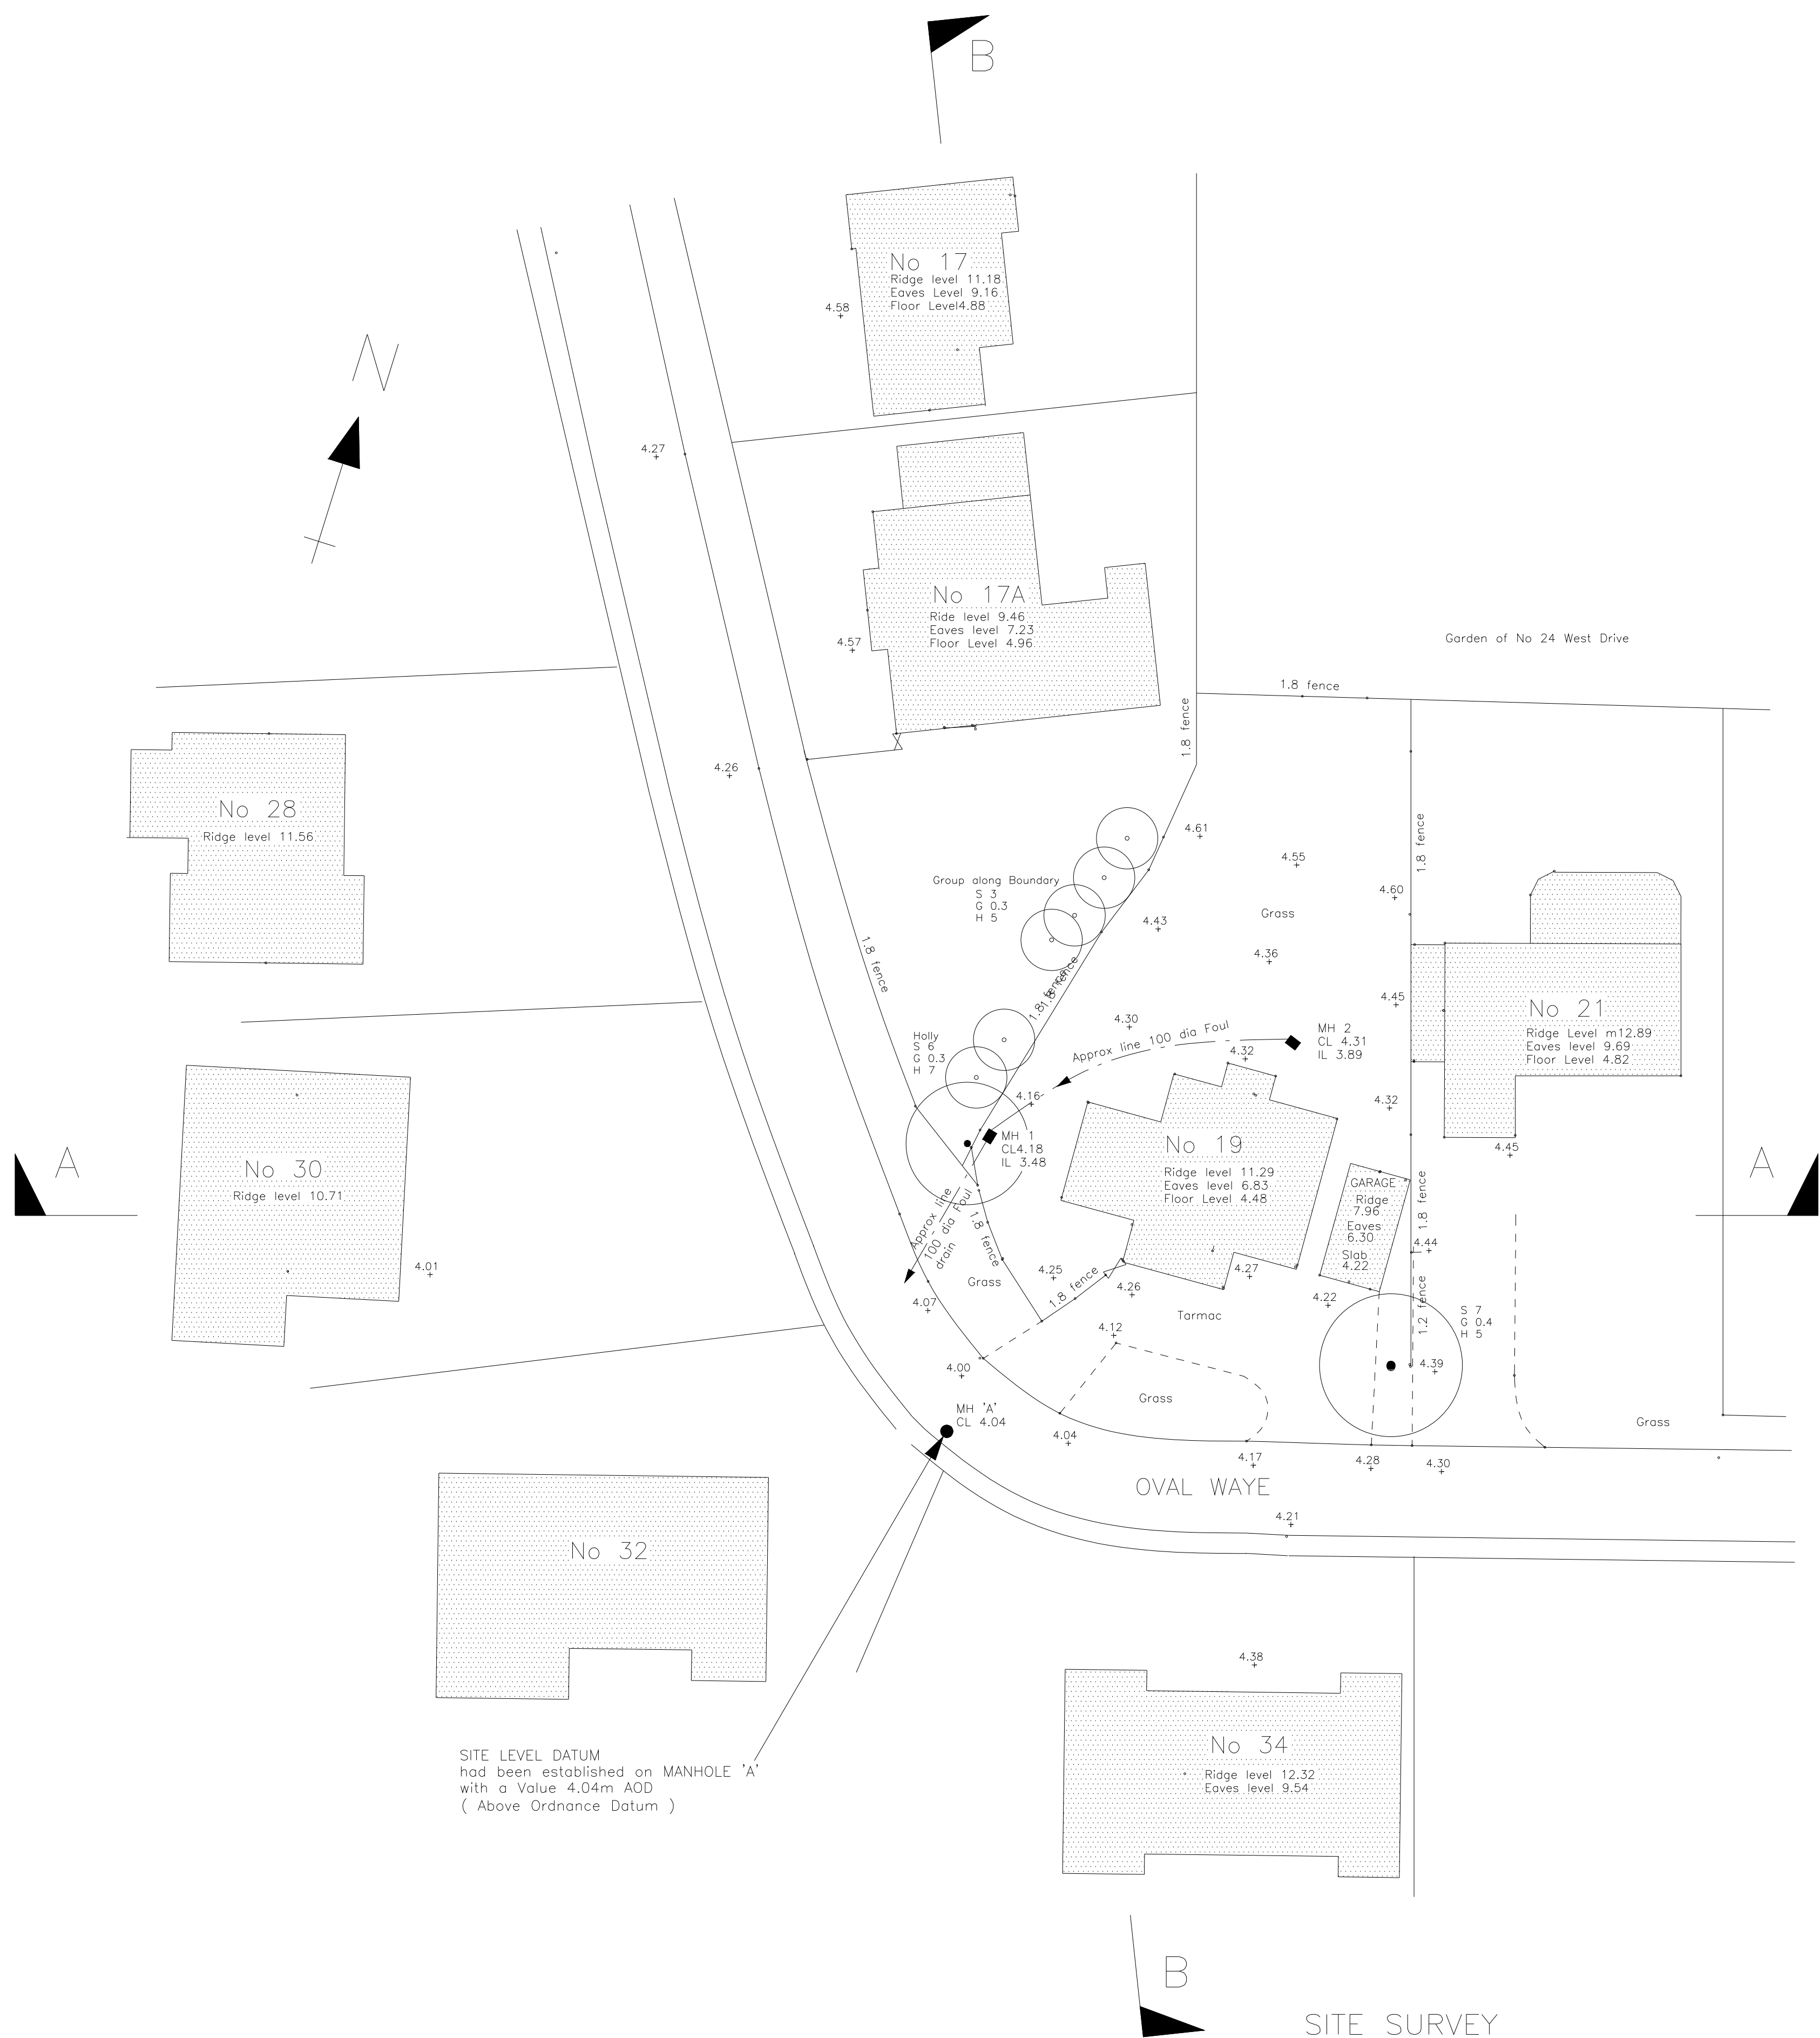

Notes


LEVELS are to ORDNANCE SURVEY datum

SITE LEVEL REFERENCE/DATUM also to Ordnance Survey Datum has been established as shown.

FOUL DRAINAGE is to the public sewer
from MH No 1

CURRENT ACCESS is onto OVAL WAYE
which is subject to a 30mph speed limit
Actual Speeds Approx 20mph

KEY TO TREES

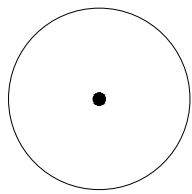

Type (If Known)
S Spread of canopy ie diameter in metres
G Girth of trunk ie diameter of trunk 1.5m above ground in metres
H Height of canopy in metres

M S Ford Associates
Consulting Engineers

147 Cambridge Road,
Great Shelford,
Cambridge
CB22 5JN Phone & Fax 01223 510309

M S FORD. BSc., C Eng., FICE., FCIHT

light

JENNY HUNTER

project

19 OVAL WAYE
FERRING
Nr WORTHING
WEST SUSSEX

rowing Title

SITE SURVEY

cole

1:200

ite

May 16

yn

MSF

Drawing Number

P925-1