


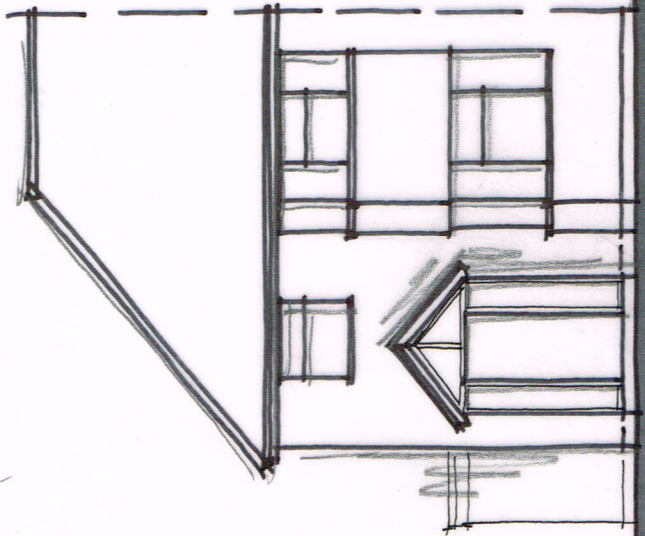


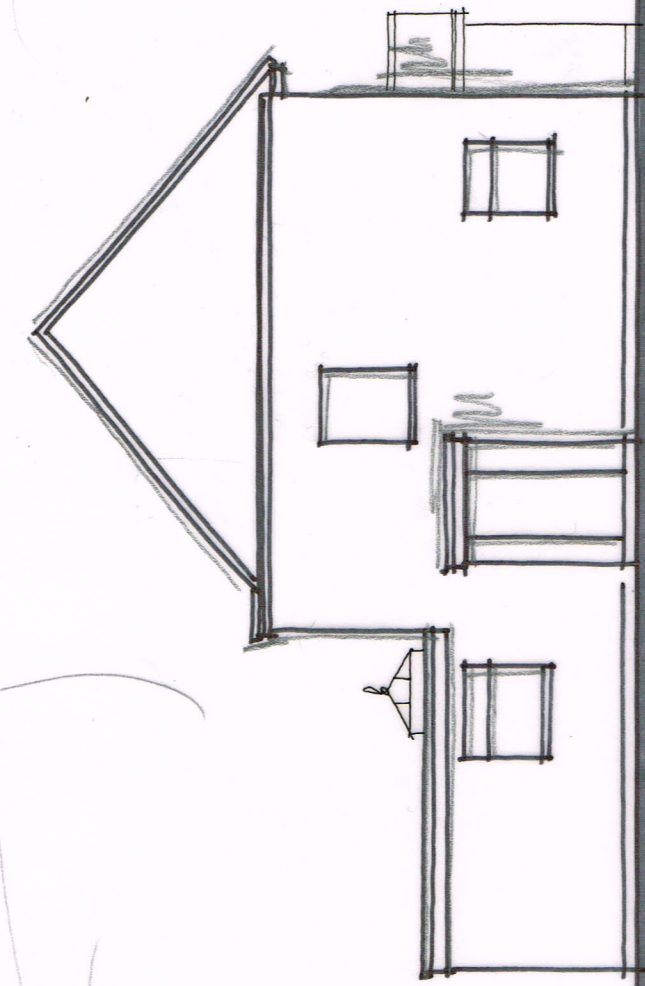


FRONT

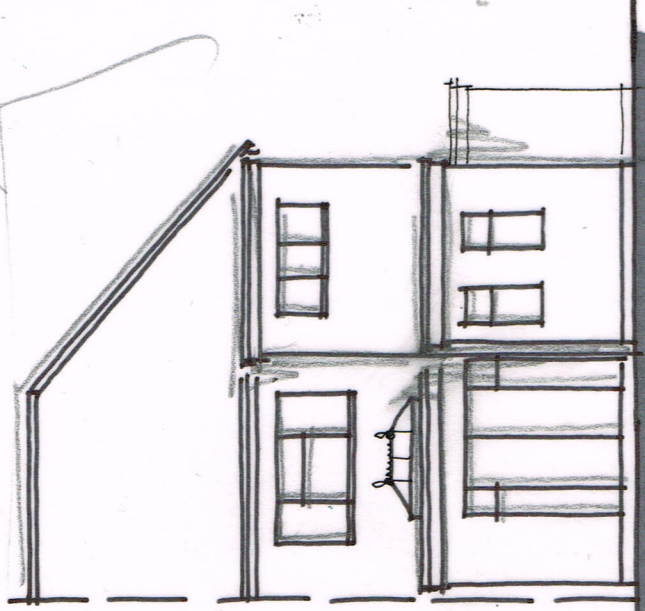

SIDE (e) ELEVATION 1:100 @ A3

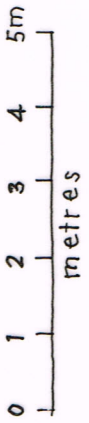

REAR

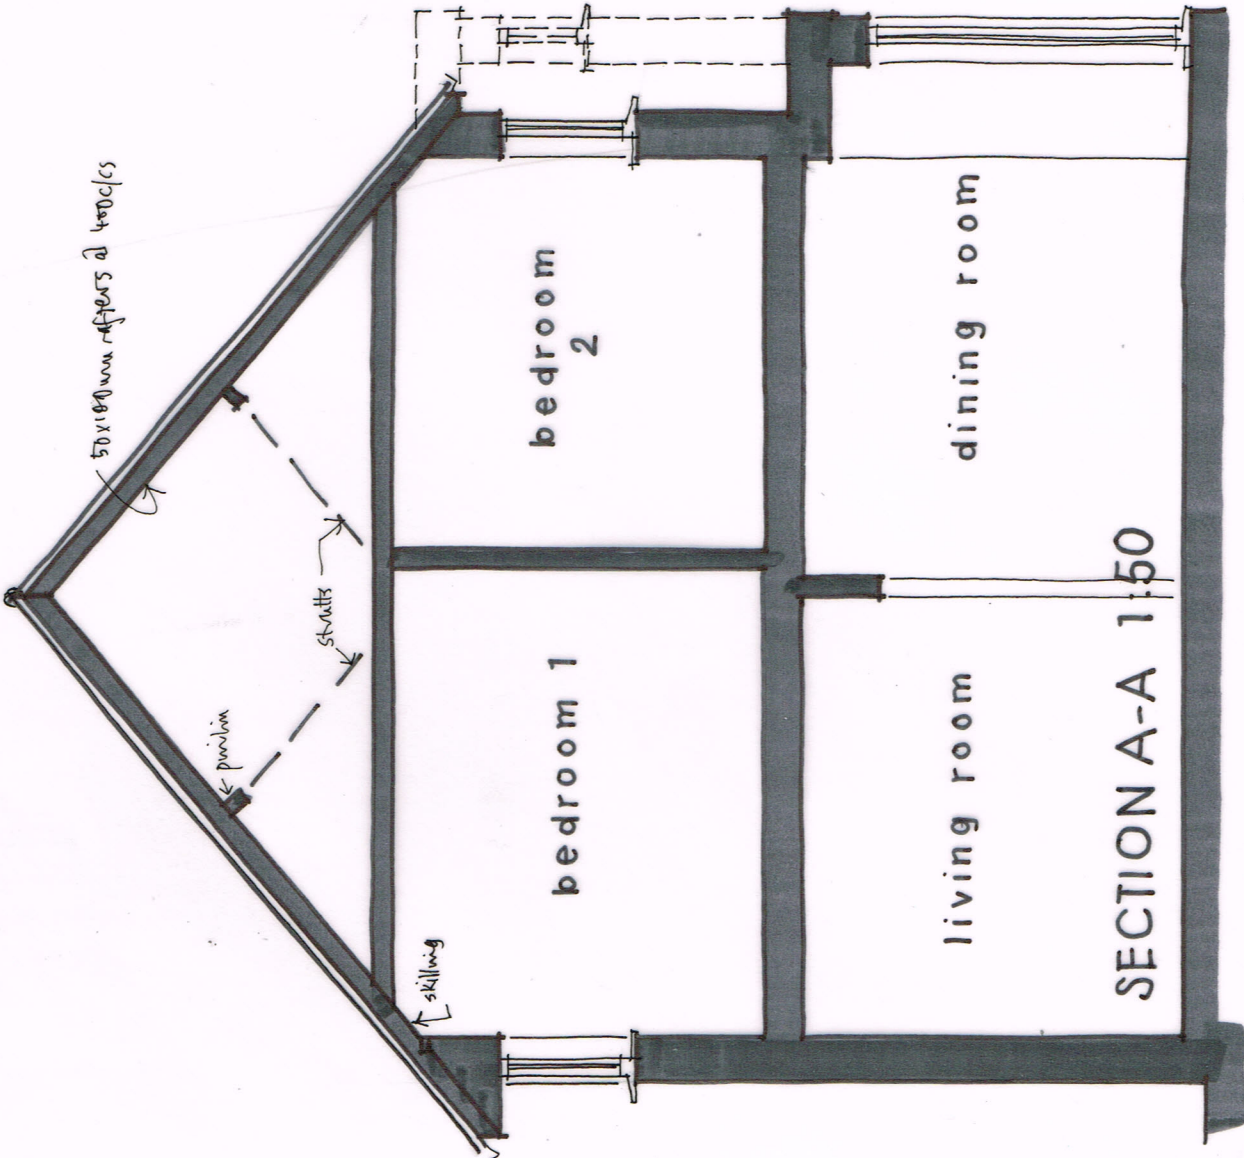

50x100mm rafters at 400c/c's

skirting

stud

skirting


bedroom 1

bedroom 2

living room

dining room

SECTION A-A 1:50

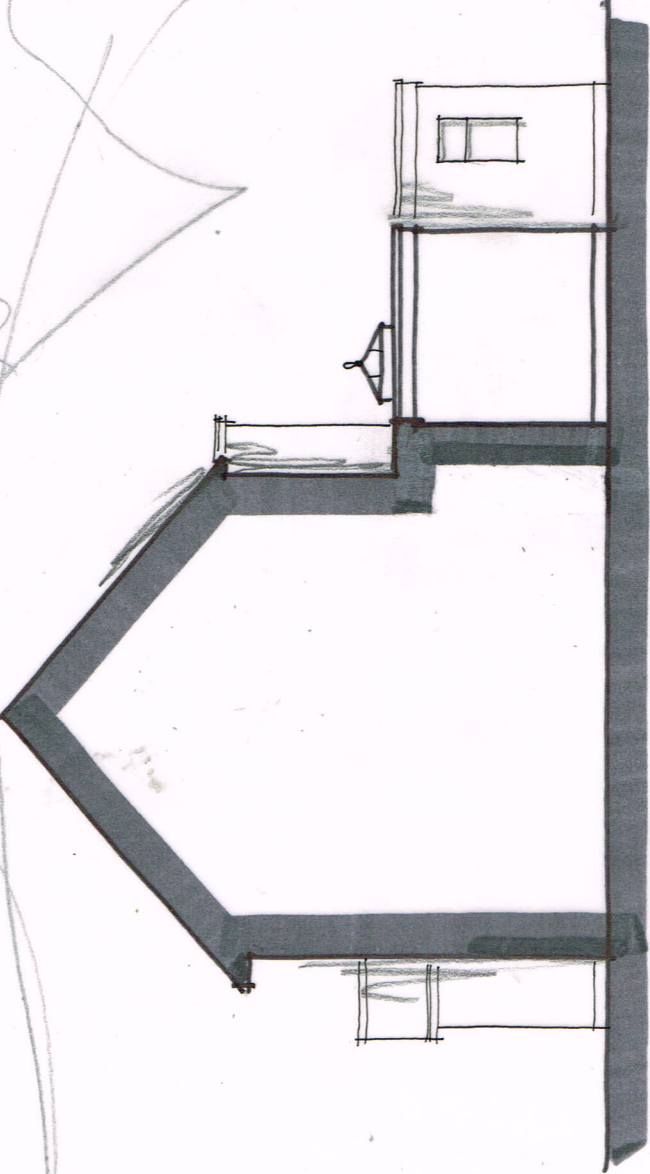

SIDE (w)

Wayne Gander MCIAT
Architectural Technologist
98 Durrington Lane
Worthing
West Sussex BN13 2RQ
Tel. 01903 694817

15 CLOVER LANE, FERRING
Existing details 02

March 2018