

Existing East Elevation

Existing North Elevation

Existing South Elevation

Existing West Elevation



Proposed East Elevation



Proposed North Elevation

Proposed South Elevation



Proposed West Elevation




SITE PLAN 1:500 @ A1

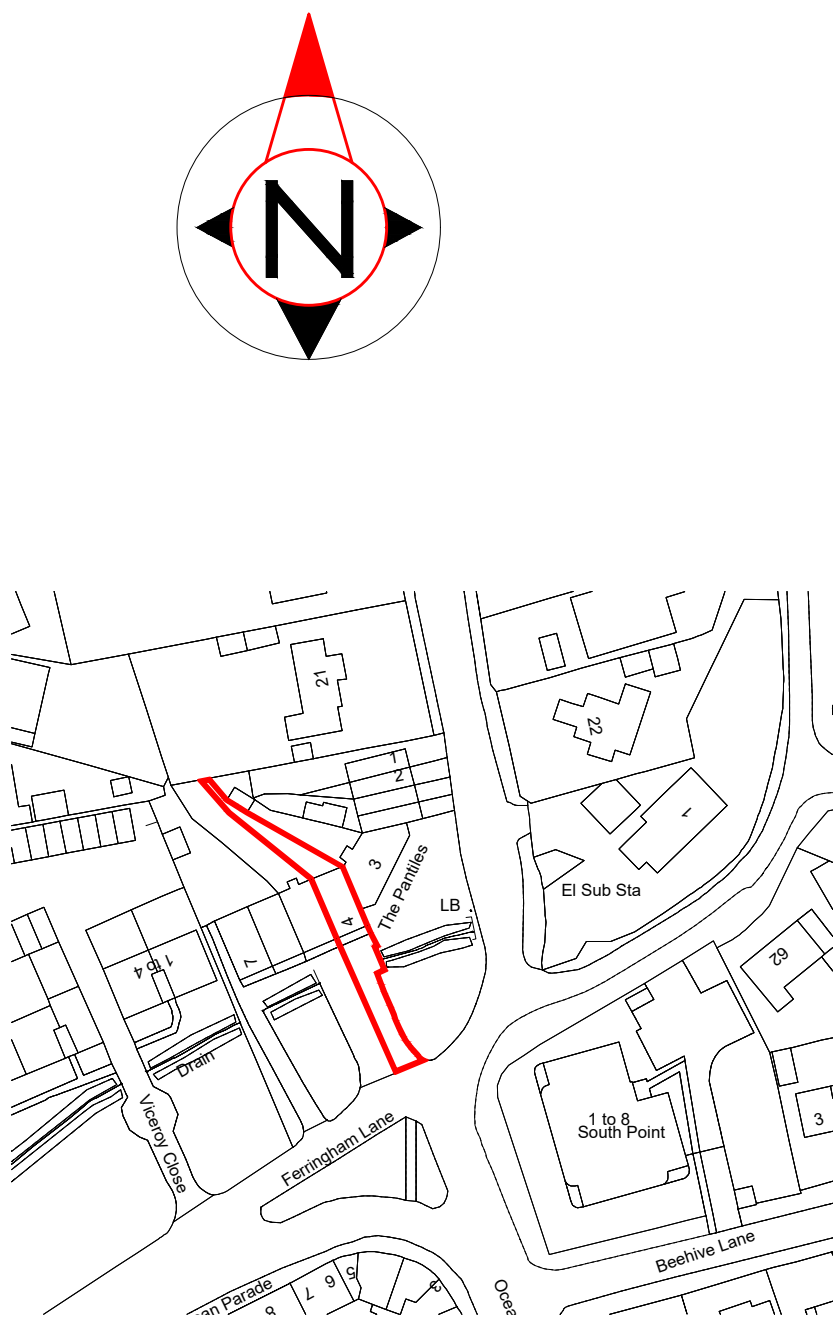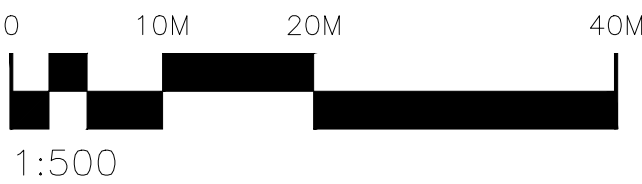


Location Plan 1:1250 @ A1

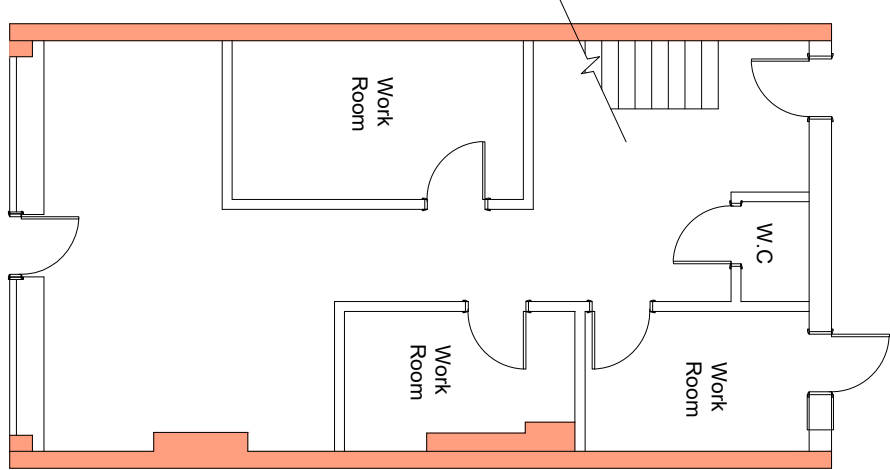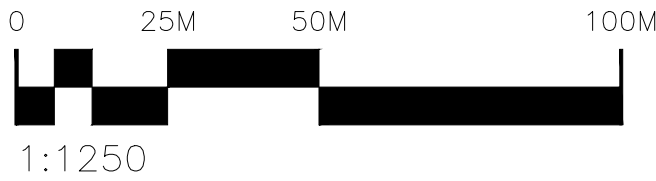


Existing Ground Floor

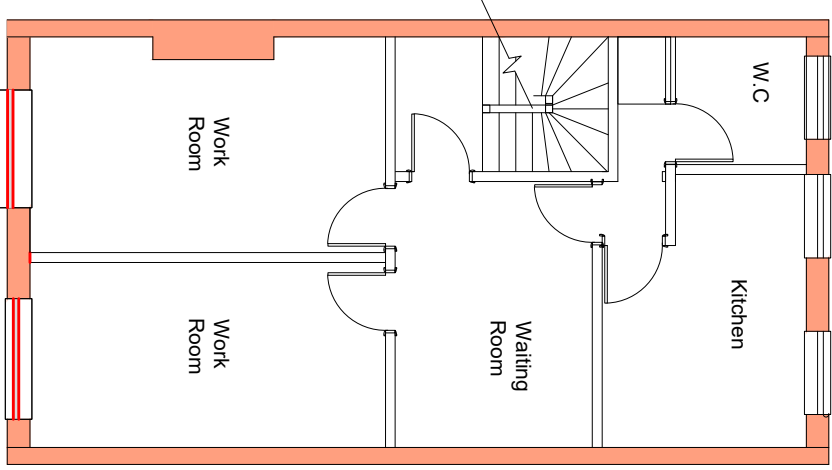


Existing First Floor

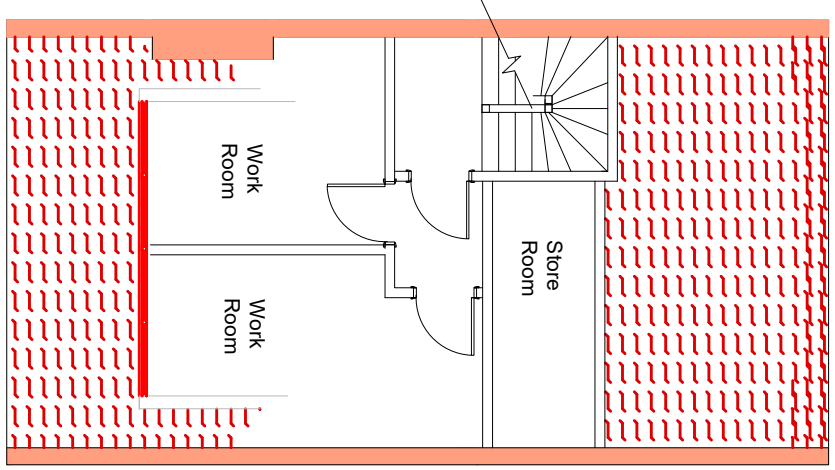


Existing Second Floor

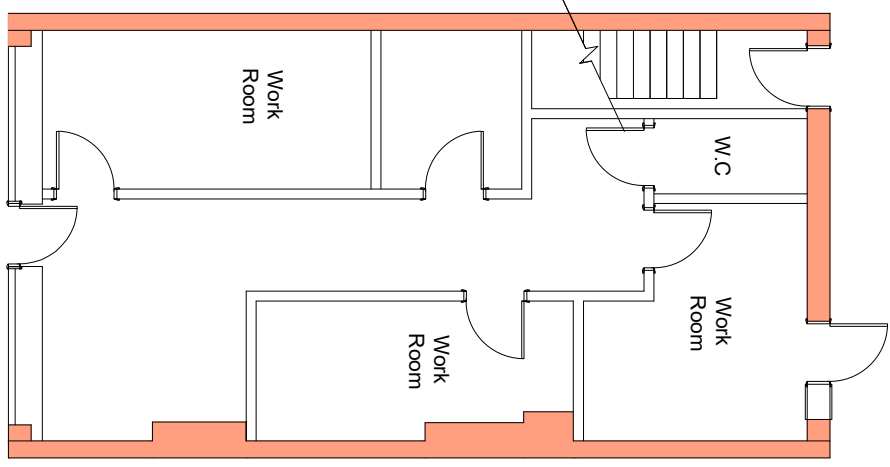


Proposed Ground Floor

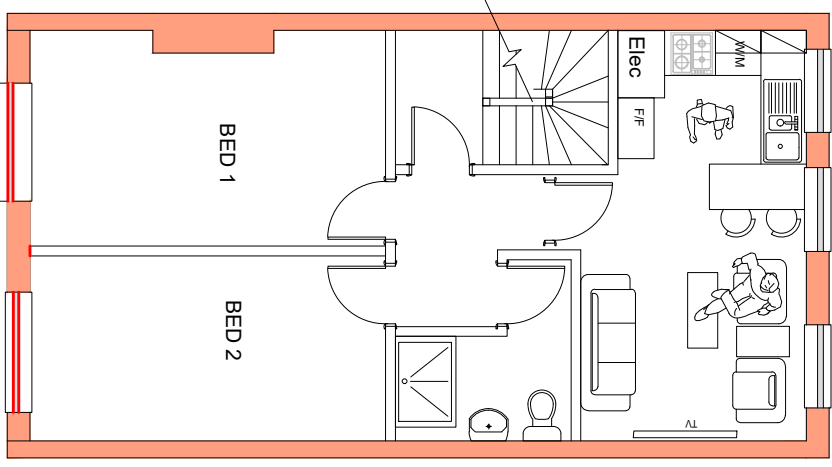

Proposed First Floor

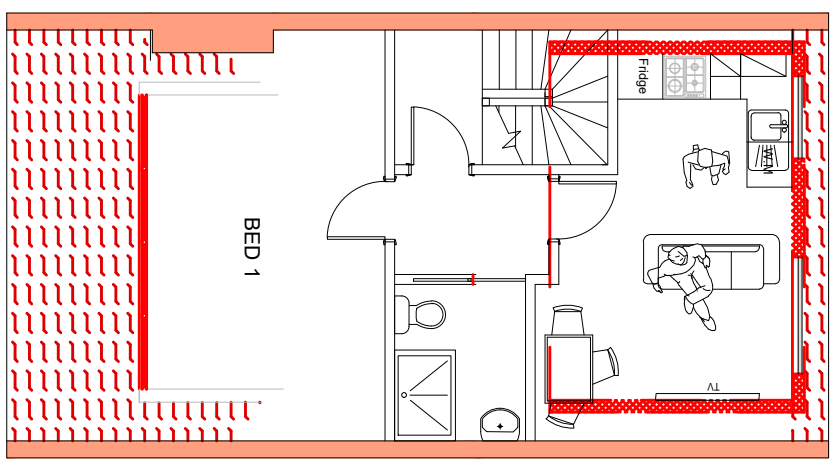

Proposed Second Floor

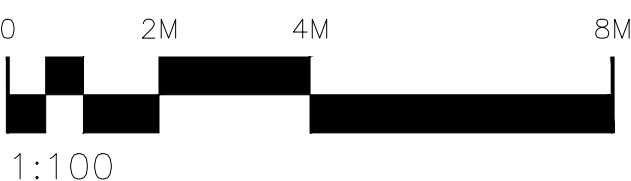

- General Notes:**
1. Do not scale from the drawing, except for planning purposes.
 2. All dimensions to be verified on site prior to work being commenced and any discrepancy reported to Environ architectural services.
 3. Any discrepancies between the drawings and the written specification are to be reported to Environ architectural services.
 4. The drawing to be read in conjunction with relevant consultants and specialist drawings.
 5. All works to comply with the relevant British Standards Code of Practice and building regulations.
 6. If in doubt about any aspect of the work please consult Environ architectural services.
 7. The drawing is the copyright of Environ architectural services and is not to be reproduced in any form without prior written consent.
- Drawing Notes:**
1. Proposed Development Shown in Blue
 2. Existing levels and layouts shown in Red.
 3. Proposed levels and layouts shown in Blue
 4. All dimensions shown in Meters

A 21/02/22 South dormer windows defined on existing & proposed second floor plan

Revision Description

C:\Users\G\OneDrive\Environ\Projects\Barnhill\0154\0154_01A.dwg

The Studio
17 Sandfield Avenue
Wick
Littlehampton
West Sussex BN17 7LL
M: 07561313106
T: 01903 602839
www.environarch.co.uk

Drawn By: G.A.

Drawing Status

For Planning

Project: **Change of use and New rear Dormer**

Beauty First

4 The Pantiles

Ferring

BN12 5NE

Drawing

Elevations, Floor Plans, Site plan & Location Plan.

Scale: **1:100 / 1:500 / 1:1250 @A1**

Job No: **A-154**

Drawing No: **154 / 01A**

Revision: -