

Canopy Signage - ADV 01

Sign A 'ASDA' - Illuminated

Material:
3mm acrylic, internally illuminated applied to
3mm aluminium flat panels with returns top
and bottom to sit over backing panels
(backing panels all RAL 6018 Green) - filled to 5mm
foamex section.
Colour:
RAL 6018 - (Green), RAL 9010 - (White)
Illumination:
Internal LED (static type), 400Cd/m2 max.

North Facing Canopy



East Facing Canopy



South Facing Canopy



West Facing Canopy




Totem Sign - ADV 06

Posts:
- 200mm dia 72.3 [S355]
- Powder coated RAL 7016 - Preparation & decoration on site.
Internal bracing
- 200mm x 100mm x 5mm RHS 22.6 [S355]
- Powder coat
Signage Panels
Typeface:
Gothic Medium
This typeface must not be condensed or expanded in any way.
Colour:
Powder coated and vinyl applied graphics
- Green RAL 6018
- White RAL 9010
- Teal RAL 5018

Price Face Panel:
- 2650mm x 1640mm x 3mm fret cut aluminium formed panels
- 1334mm x 490mm 4 row LED 450cd/m²
- Single sided ultra bright to include Inno-Link RF Modem and receiver


Material:
- Single sided face panels to be edged with 3mm profiled aluminium powder coated sheets, Illuminated 'ASDA'

Notes
*Concrete Base to be site specific based upon survey information to specialist design.
*Allow for 1No. Duct riser.

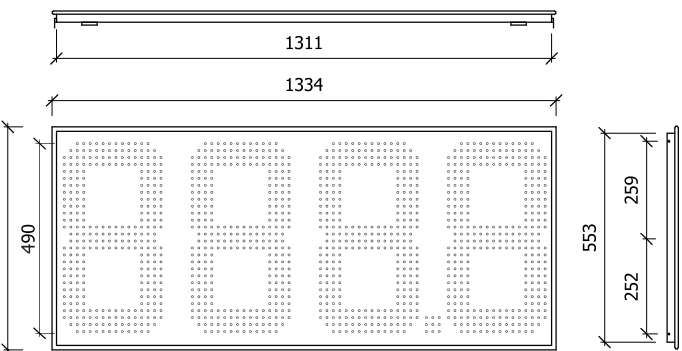


General Sign - ADV 03

No Entry, Give Way Signs & Pedestrian Crossing Signs
Signs Material:
Stainless steel post [316 grade] 76.1 dia with aluminium disc / triangle including fixing bracing and clips.
Colour specification:
Cromadex MS122E

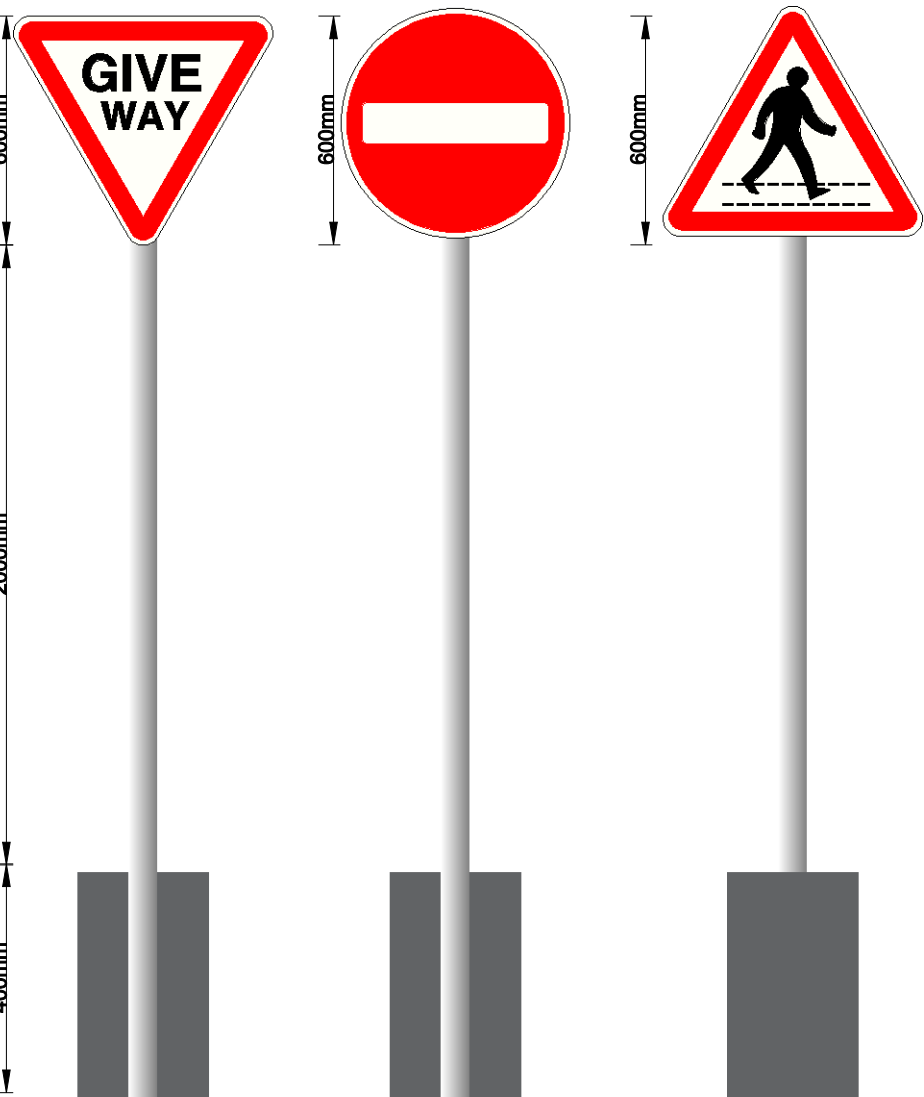

General Sign - ADV 02

'Please pay here ' Vinyl Sign
Overall Dimensions: 1300 x 510
Material:
Graphic Vinyl non-illuminated applied directly to fascia
Colour:
RAL 9016 - (Green), RAL 9010 - (White)

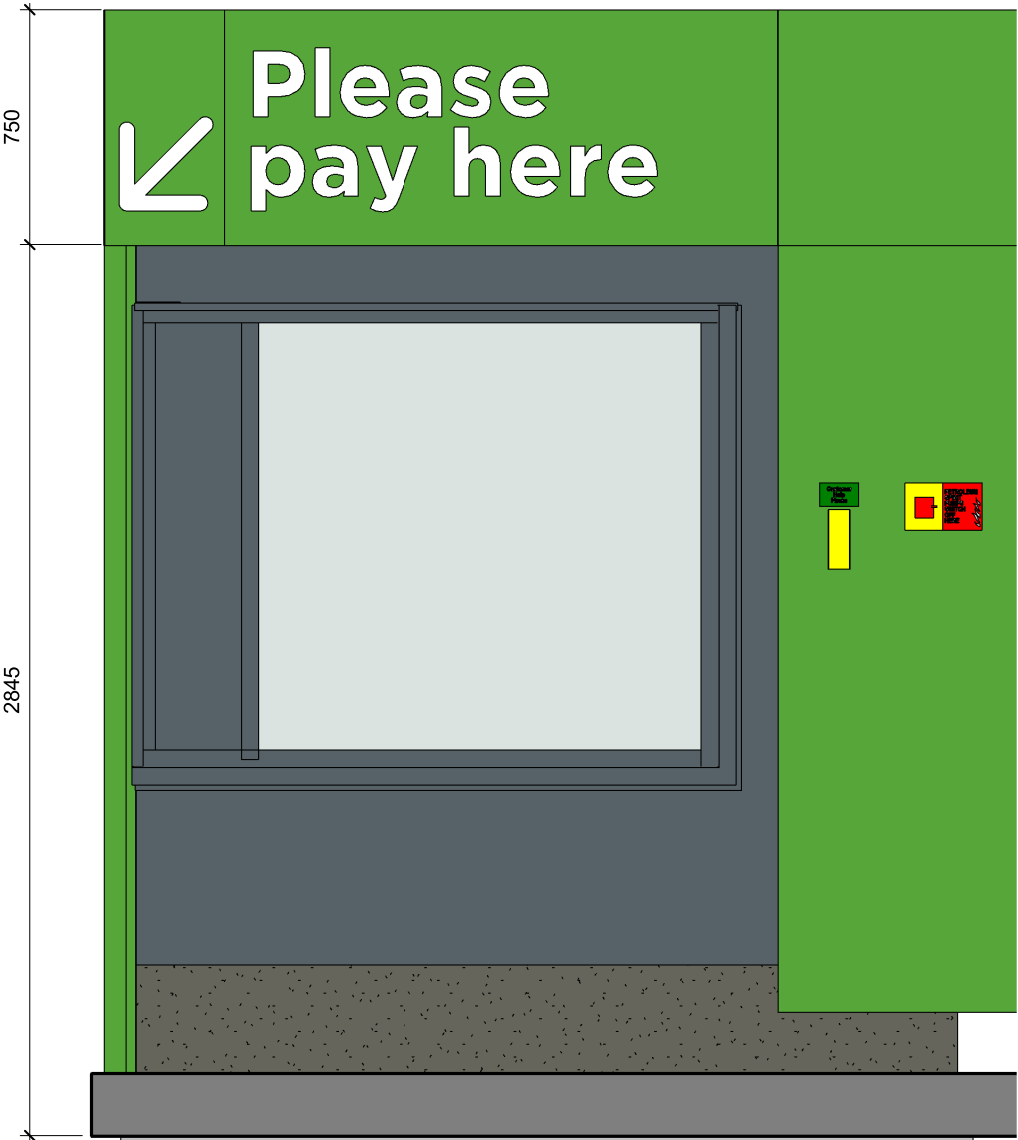


NOTES
All dimensions to be verified on site, and the Architect informed of any discrepancy. All drawings and specifications should be read in conjunction with the Health and Safety Plan; all conflicts should be reported to the Principal Designer.

DO NOT SCALE FROM THIS DRAWING


Ear Signs

Overall dimensions: 300mm x 350mm
Material: Graphic vinyl non-illuminated applied to aluminium 3mm flat panel with returns left or right. To be screwed into stanchion.
Colour: RAL 9016 (Green), RAL 7016 (Grey), RAL 9010 (White)

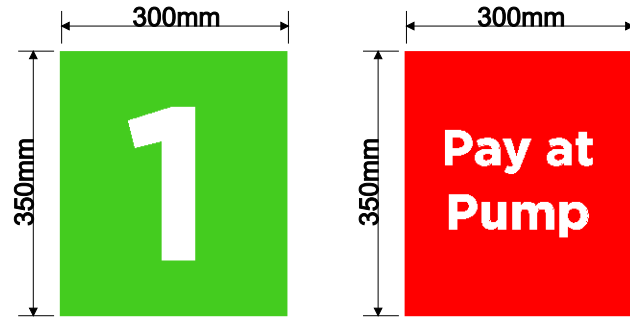


'Pay at pump - Card only' Directional Sign

Overall dimensions: 500mm x 750mm
Material: Graphic vinyl non-illuminated applied directly to pump.
Colour: RAL 9016 (Green), RAL 9010 (White)

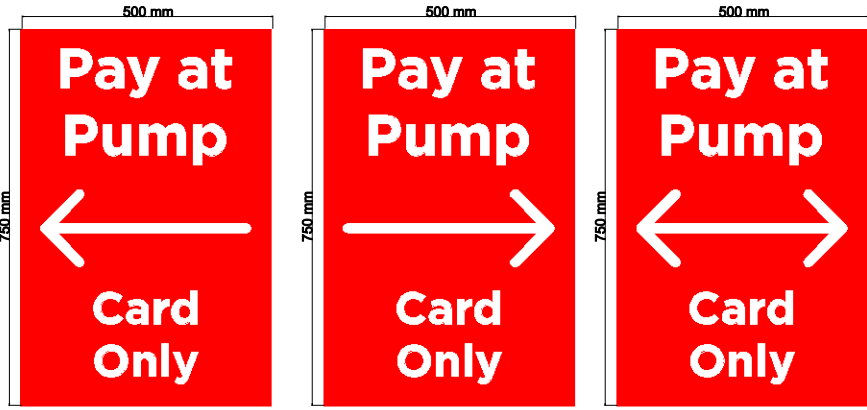


'Max Height' Sign

Overall dimensions: 170mm x 380mm
Material: Graphic vinyl non-illuminated applied directly to stanchion.

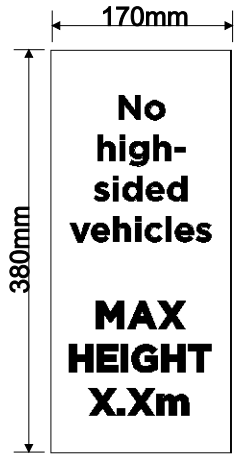


'Max Height' Sign

Overall dimensions: 150mm x 500mm
Material: Graphic vinyl non-illuminated applied directly to stanchion.

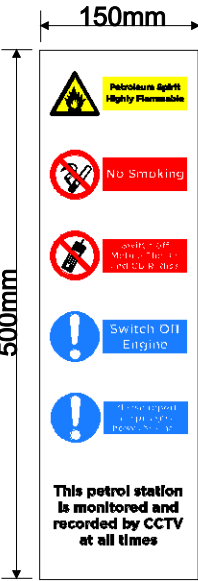


'Tanker Bay' Sign

Overall dimensions: 400mm x 400mm
Material: Graphic vinyl non-illuminated applied to 5mm foam pvc.

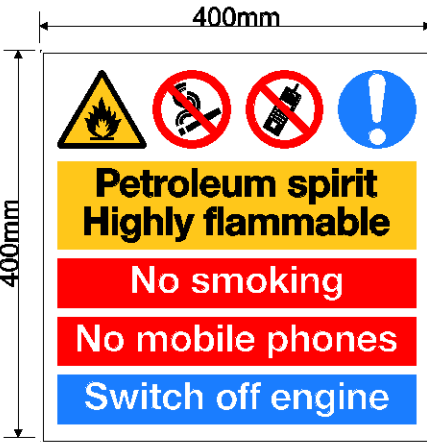


'Vapour Recovery' Sign

Overall dimensions: 200mm x 145mm
Material: Graphic vinyl non-illuminated applied to 5mm foam pvc.

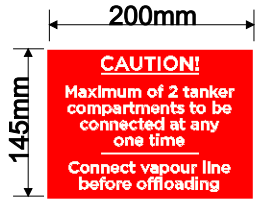

'Tanker Bay' Sign

Overall dimensions: 610mm x 250mm
Material: Graphic vinyl non-illuminated applied to 5mm foam pvc.

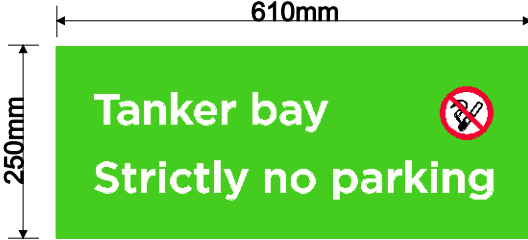

SIGNAGE SPECIFICATION



DRAWING ISSUE			
☐ Preliminary	☐ Comment	☐ Construction	
☒ Planning	☐ Tender	☐ Record	

date	scale @ A1	drawn by	checked by
14.12.2017	As indicated	SW	AW

ASDA Ferring

SIGNAGE SPECIFICATION

