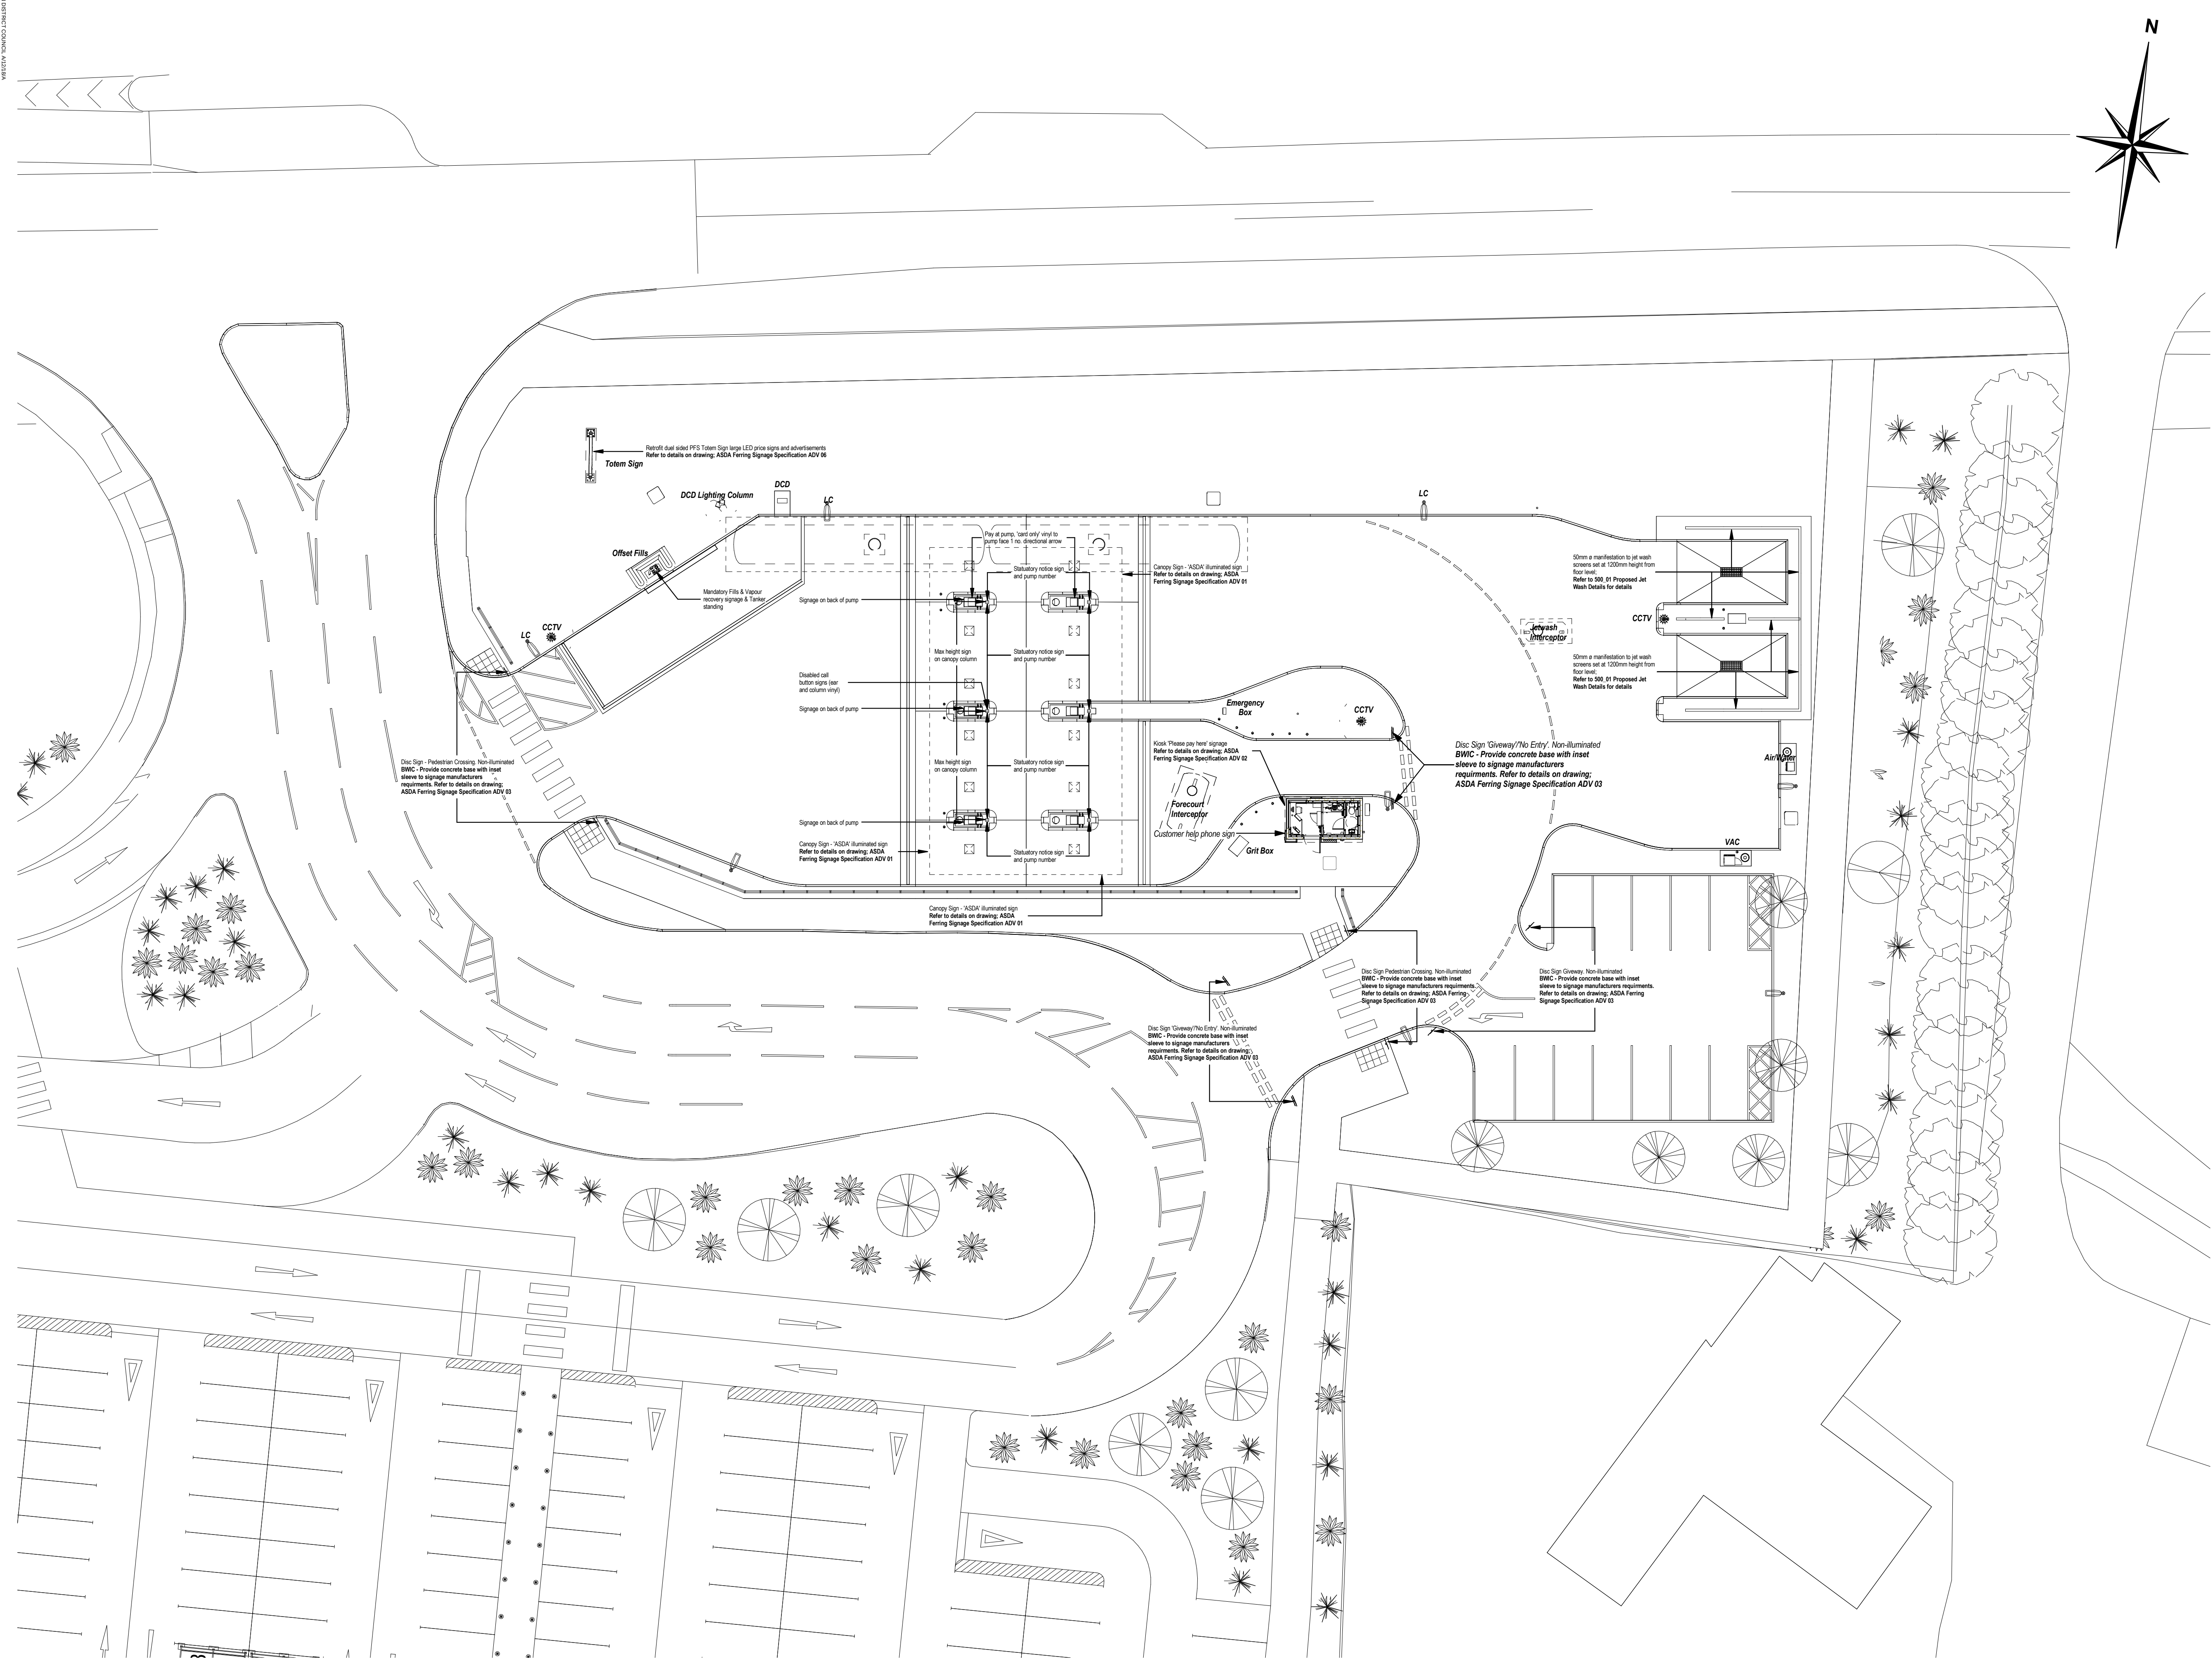


NOTES
All dimensions to be verified on site, and the Architect informed of any discrepancy. All drawings and specifications should be read in conjunction with the Health and Safety Plan; all conflicts should be reported to the Principal Designer.
This drawing is the copyright of C-A Design Limited. ©
DO NOT SCALE FROM THIS DRAWING

Construction staff and operatives must ensure the principle contractor has provided thorough and accurate information on all health and safety aspects relating to the designs identified on this drawing include the review of:

- Designers/contractors risk assessments
- Method statement
- Permit to work
- Construction phase health and safety plan

The designers note that the following health and safety risk relating to this drawing have not been eliminated during the design process:

ref	residual risk

A	Tender Issue	02/02/18	JN	ATS
	revision	date	by	chk

CLIENT

ASDA
Save money. Live better.

C-A Design

C-A Design Ltd. 2b - 3b Hathersage Business Park, Heather Lane, Hathersage, S32 1DP
Tel: 01433 652220 Web: www.cad-td.co.uk

DRAWING ISSUE

☐ Preliminary ☐ Comment ☐ Construction
☐ Planning ☒ Tender ☐ Record


date	scale @ A1	drawn by	checked by
05/12/17	1 : 200	JN	ATS

ASDA Ferring PFS
Littlehampton Road, Ferring, BN12 6PN

Signage Plan

project number	drawing number	revision
A-17-31-FW	220_11	A

Signage Plan

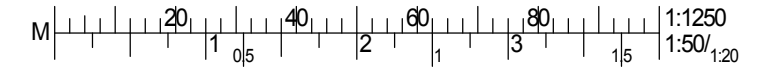

file:refer005 C:\Refer\ASDA\Ferring\PSDTP CA-S32-XA-A-1717FW.docx örefer005.rvt