


East Front Elevation

6.06 m

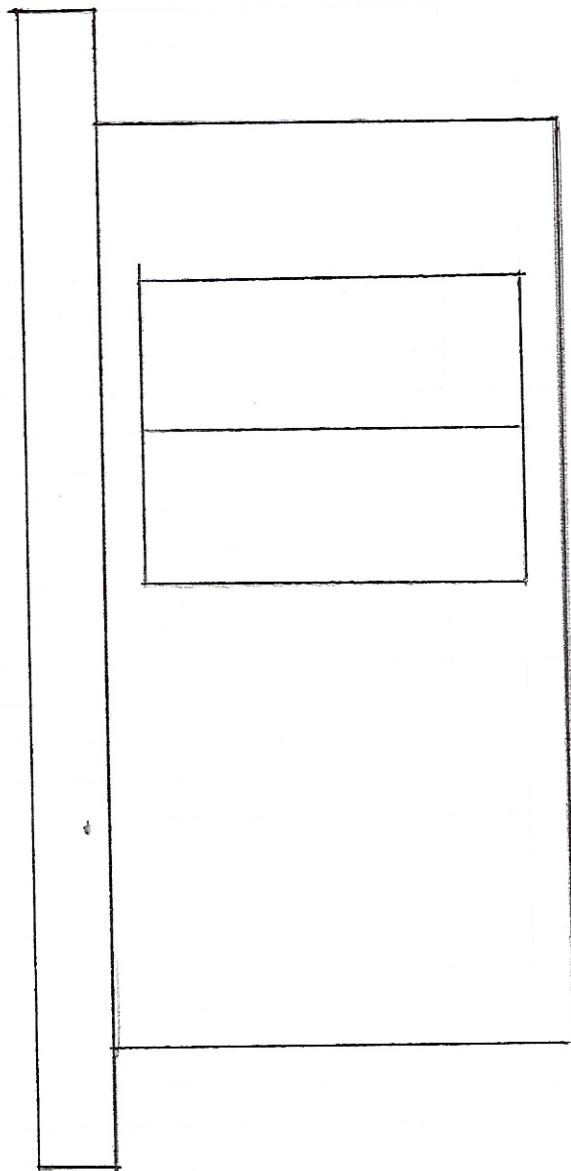

6.06 m



East

2.58 m

