

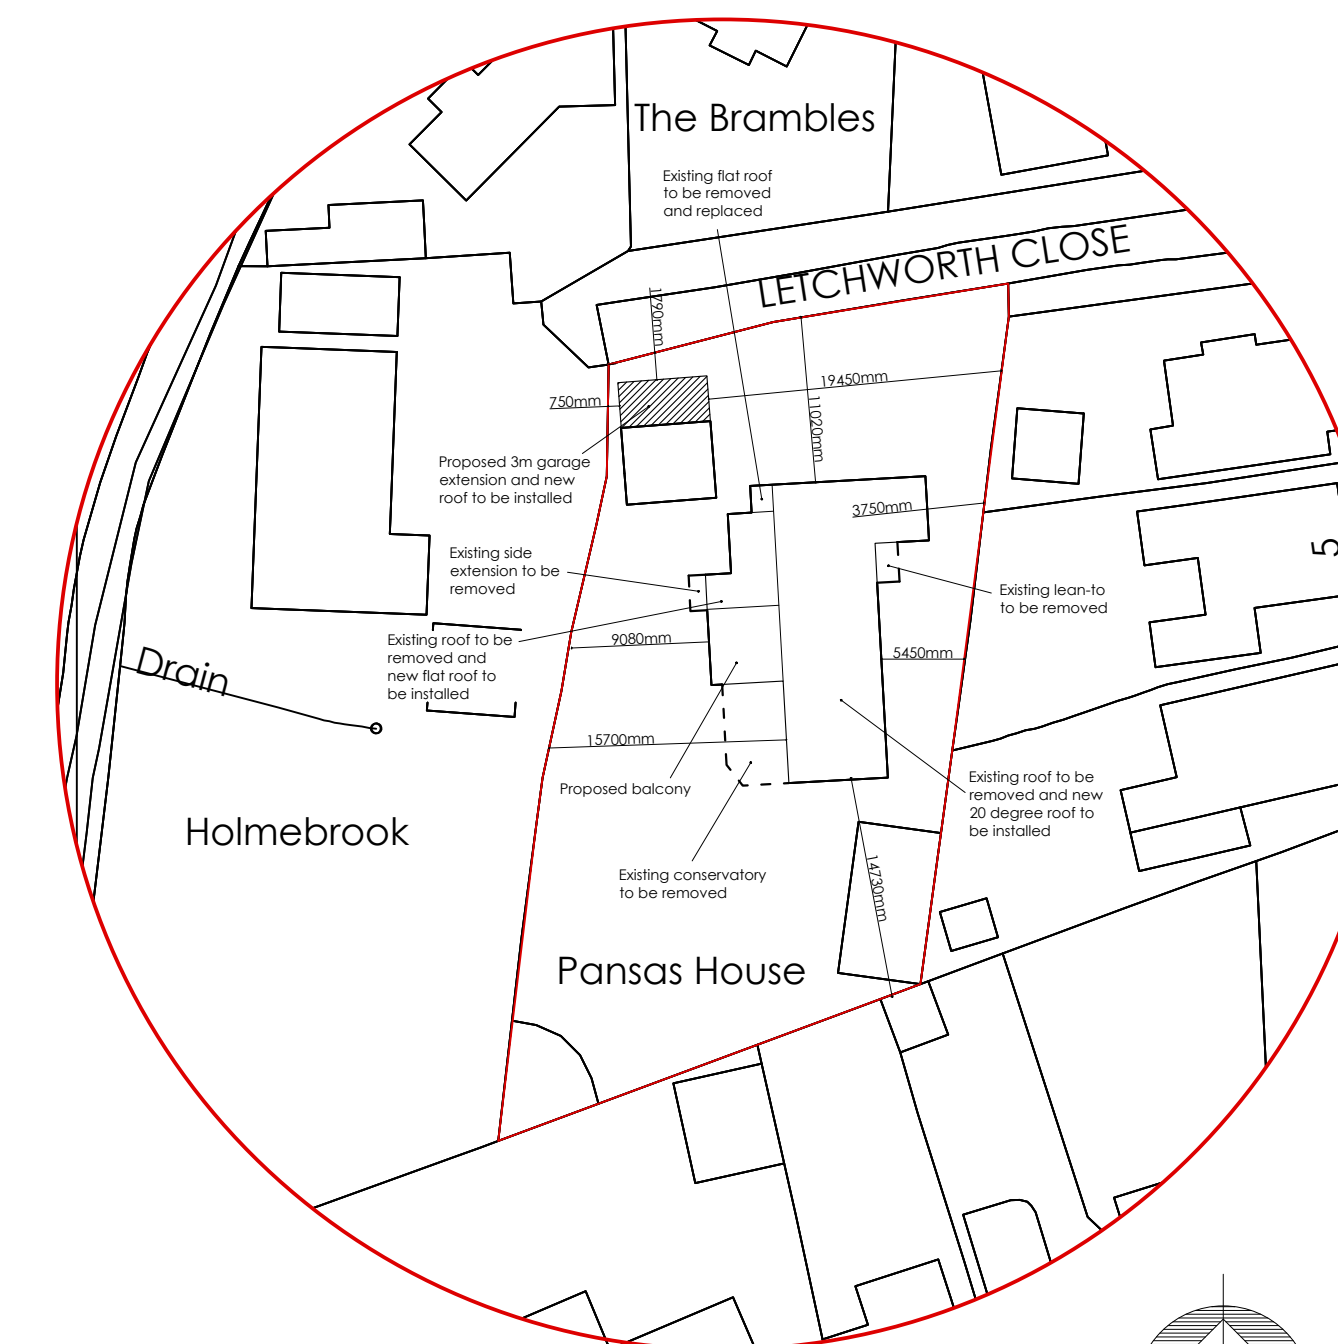
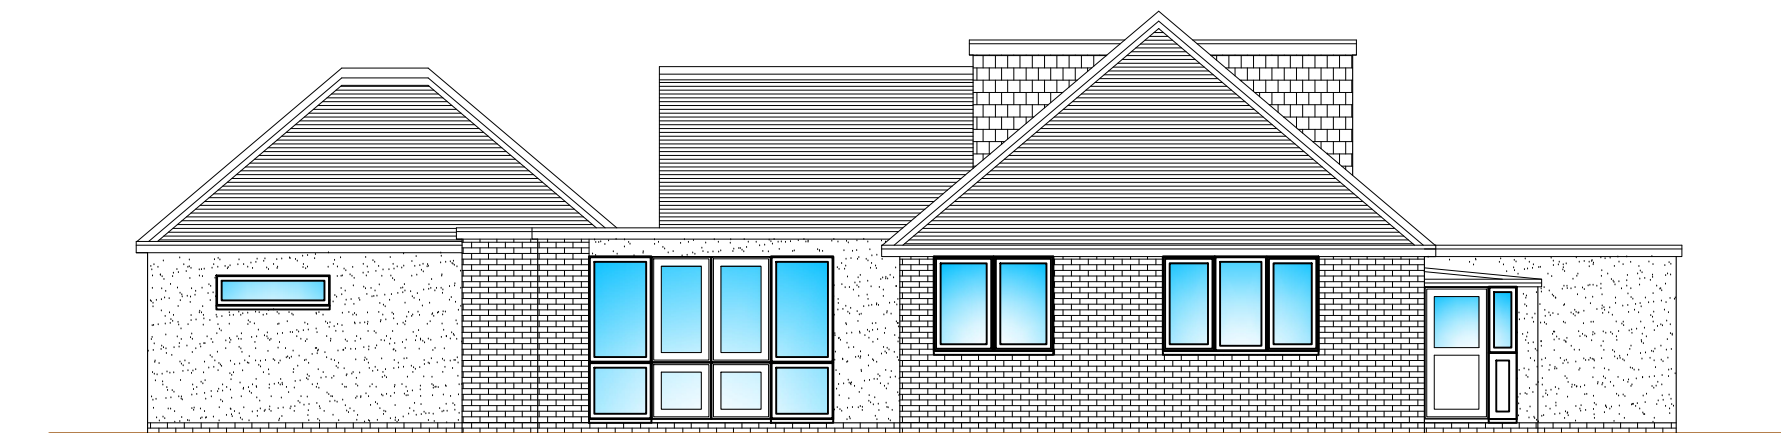


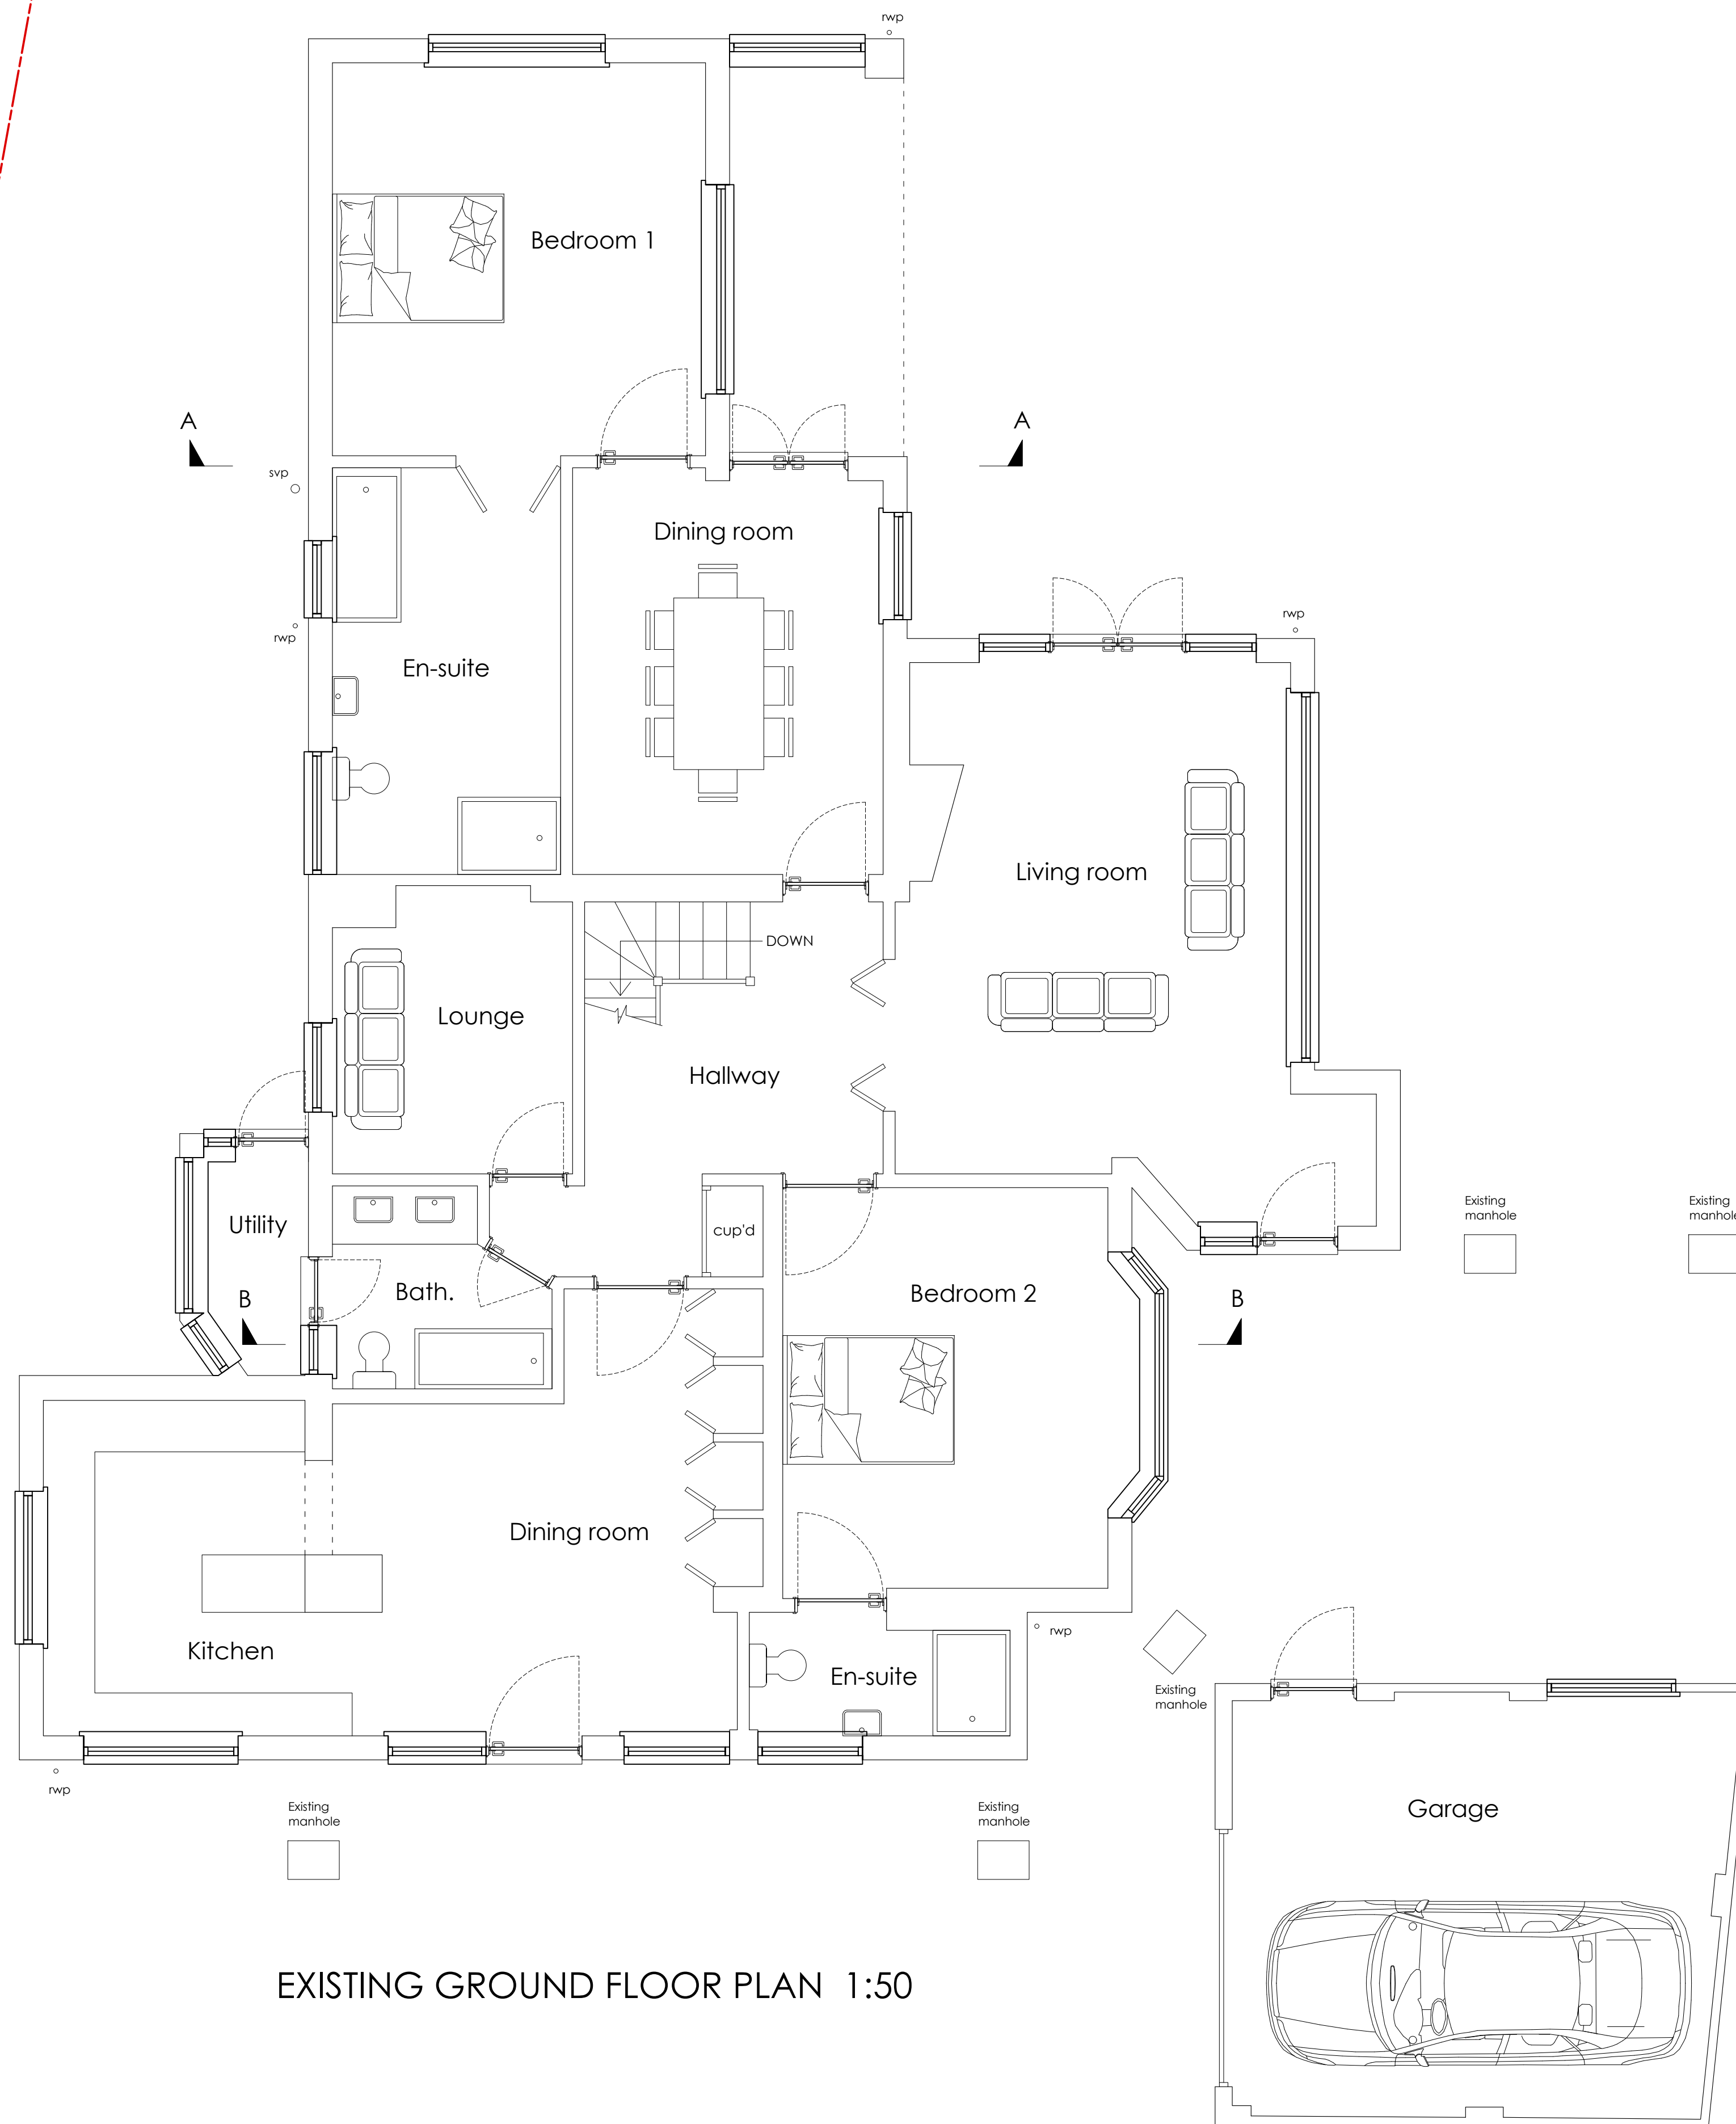


Scale Bars:


1:1250

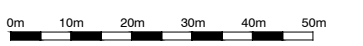


1:500

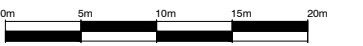

1:200

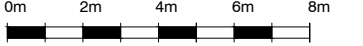

1:100

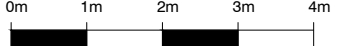

1:50



1:10



1:5



ama architectural
& quantity
surveying
services
afterbury moore associates

Unit 1 Gosling Croft Business Park
Long Furlong
Clapham Worthing
West Sussex BN13 3UT

ient:

Address of Works: Pansas House, Letchworth Close
Ferring
West Sussex
BN12 5RE

Drawing Title: Proposed Loft Conversion and Extensions
Planning Permission

paper Size:	A1	Date:	Jan. 2021
-------------	----	-------	-----------

Job Number: AR-152	Drawing Number: 01	Revision: Revision
-----------------------	-----------------------	-----------------------

General Notes:

Do not scale from these drawings (unless for planning purposes). Drawings to be read in conjunction with the structural calculations and the building notes provided. The client/contractor is advised to read the separate notes and the details provided in the structural calculations regarding the design of the building. The building is to be constructed in accordance with the Building Code of Australia. The property owner is reminded to serve a Party Wall Notice on any adjoining owner should they need to do so under the requirements of the Party Wall Act 1996. All work must be undertaken until all consents (Planning and Building Control) have been received and approved in writing. Any work undertaken without consent is done so at the client's risk. All dimensions to be checked on site prior to ordering any materials, fixtures or bathrooms. Loading considerations (if any) taking any additional loads are to be explored and agreed with the Building Control Officer.

Revision	Date	Amendment