




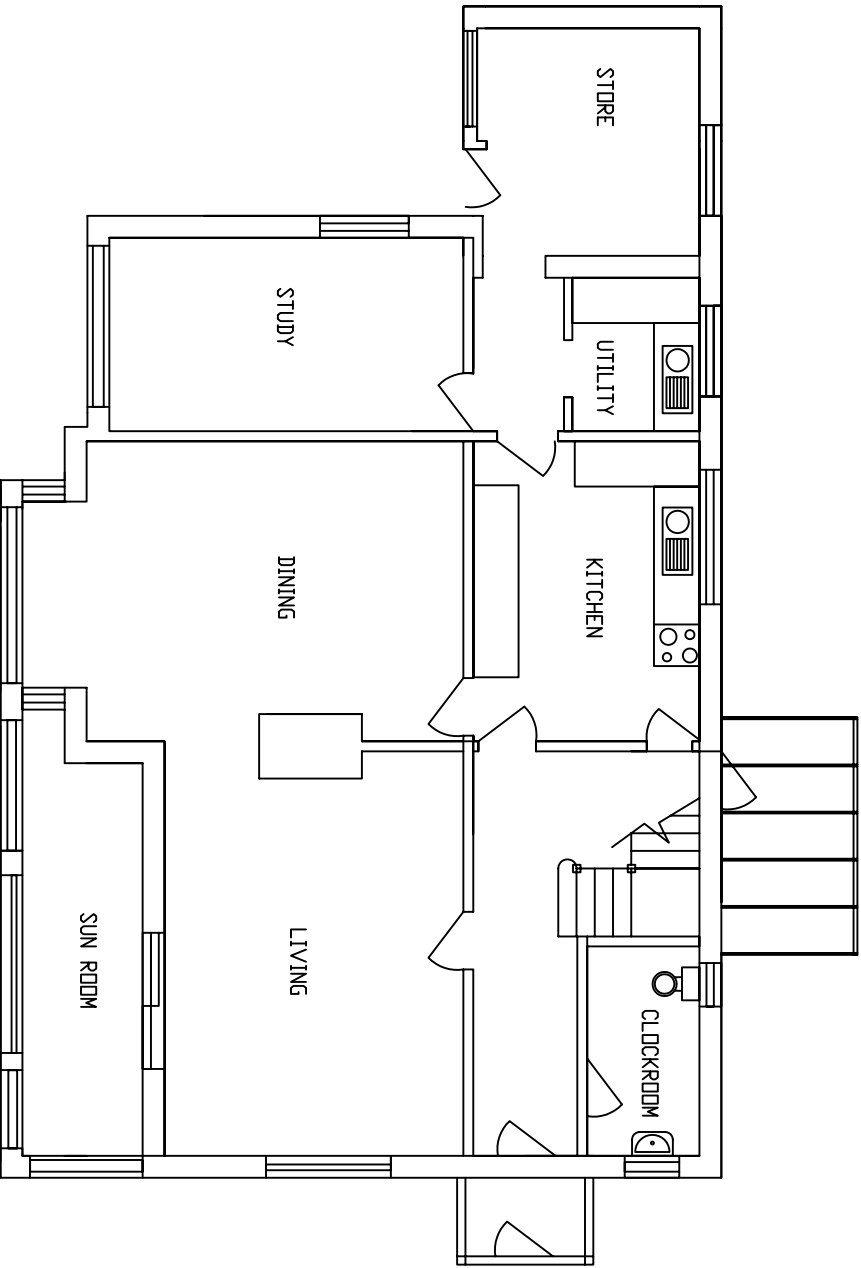

EXISTING GROUND FLOOR PLAN

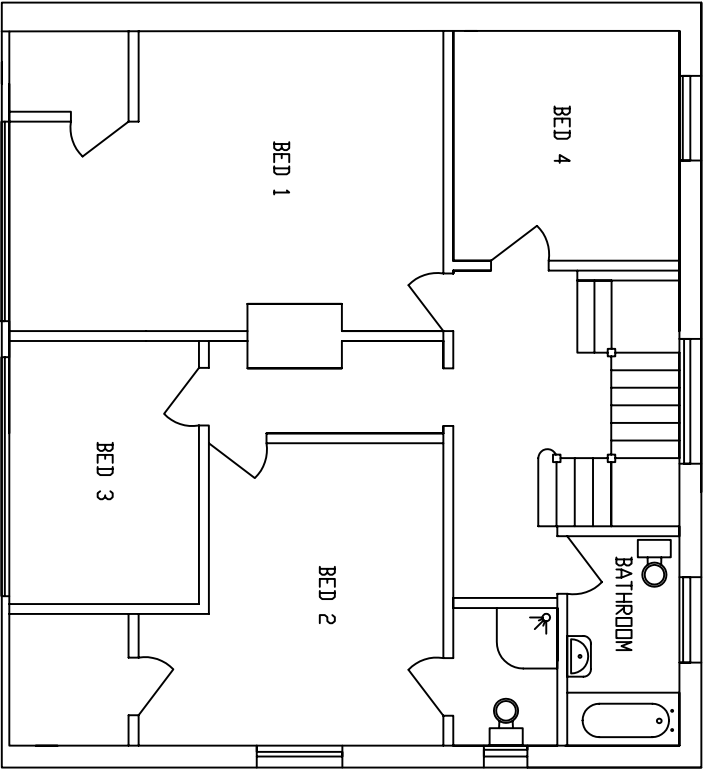

EXISTING FIRST FLOOR PLAN

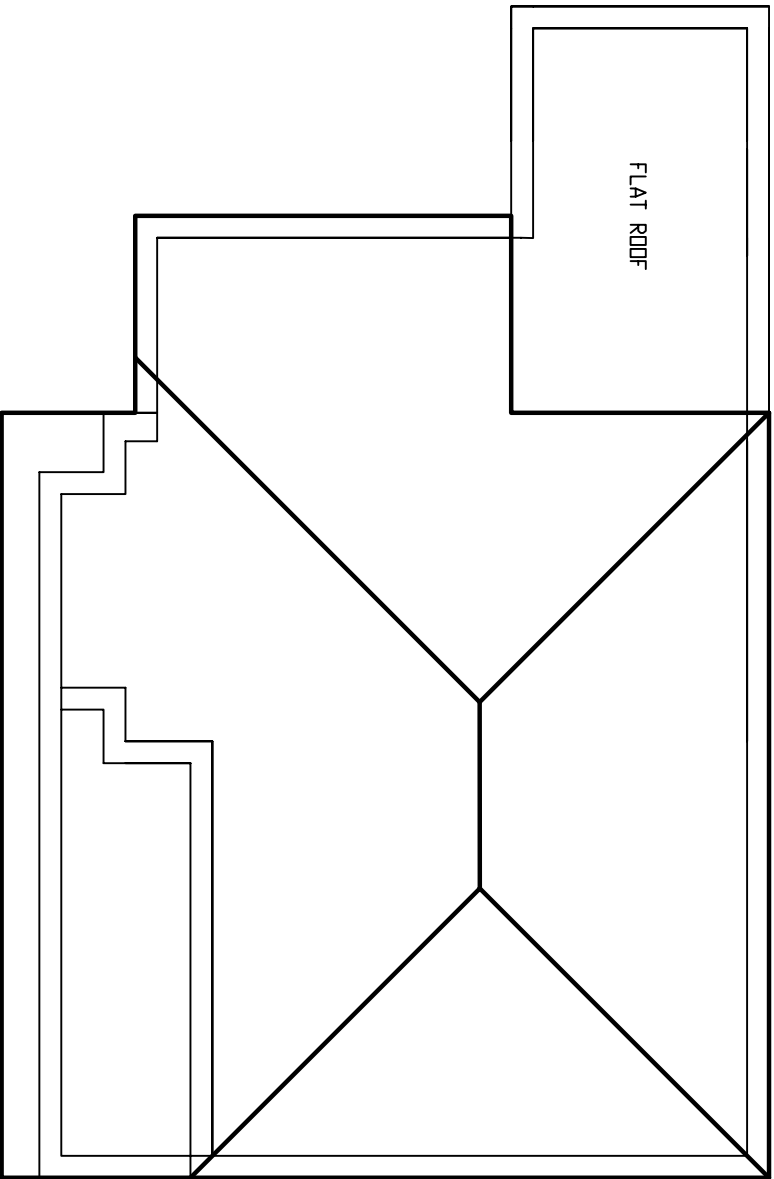

EXISTING ROOF PLAN

REF. 31 FERRING LANE BN12 6QT.	Drawing Title	Scale	1:100 @ A3	Drawn By	SBT	STEVE AND TRACEY THOMAS TEL 01903 538814 TRACEYCTHOMAS15@GMAIL.COM
	EXISTING FLOOR AND ROOF PLAN REV.2	Date	2ND FEB 2015			