


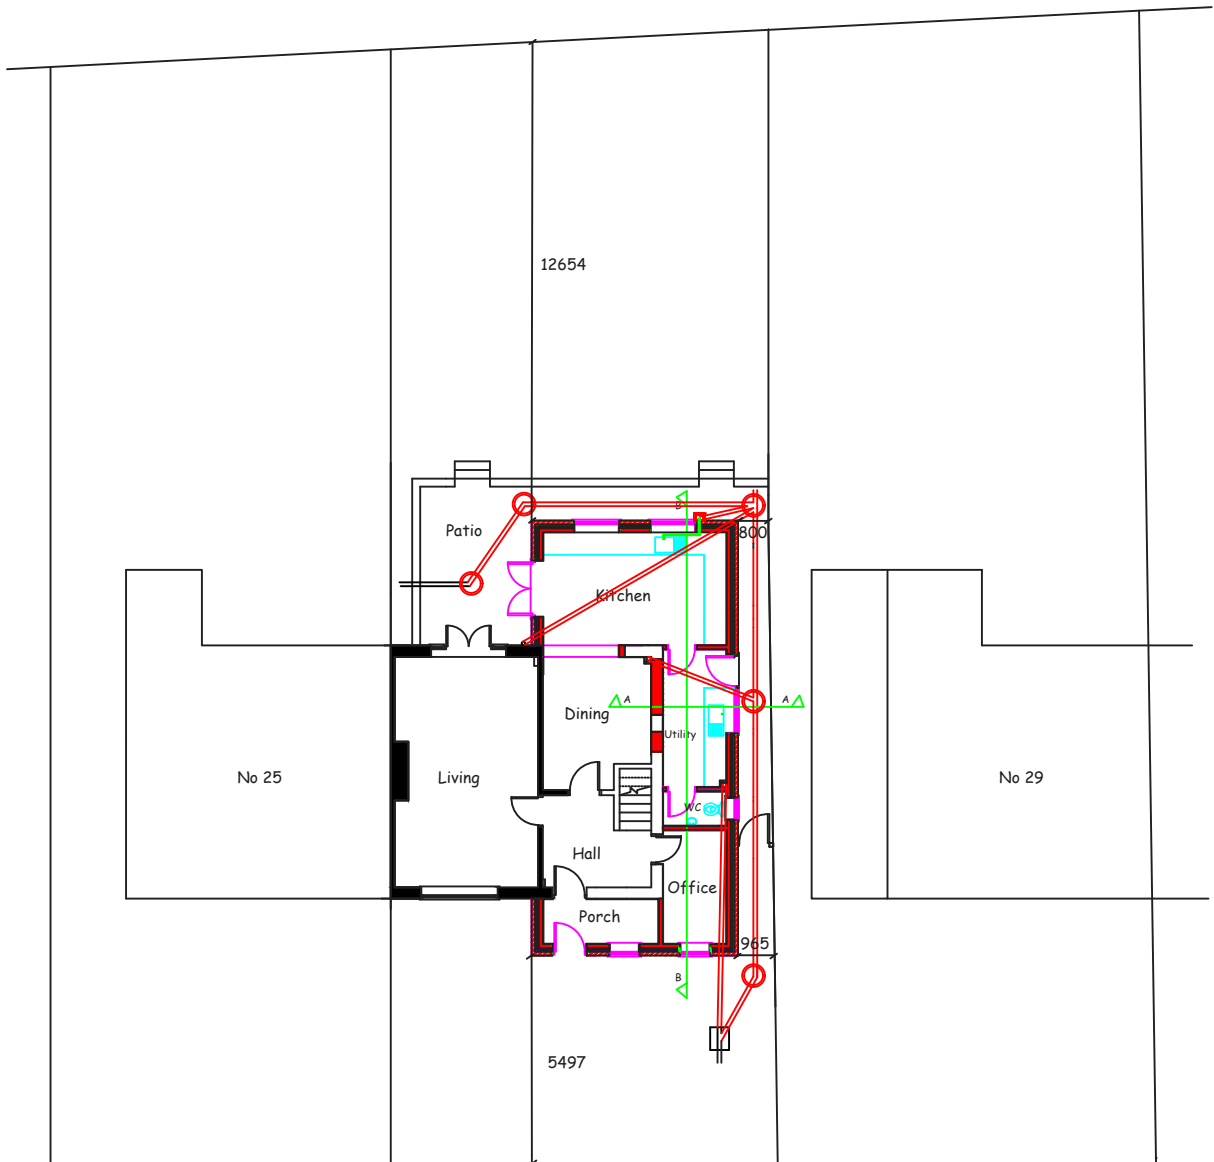

MEADOW WAY

rev	description		date	scale	project	27, Meadow Way Ferring Block Plan
				1:200		
				@ A4		
				drawing number		
A	Side extension to No 29 added	310816		TSH/MW/005		
dm		app		rev.		
date		date		A		

This drawing is subject to COPYRIGHT and should not be altered, copied or reproduced without the prior consent of TSH Consulting Limited.