



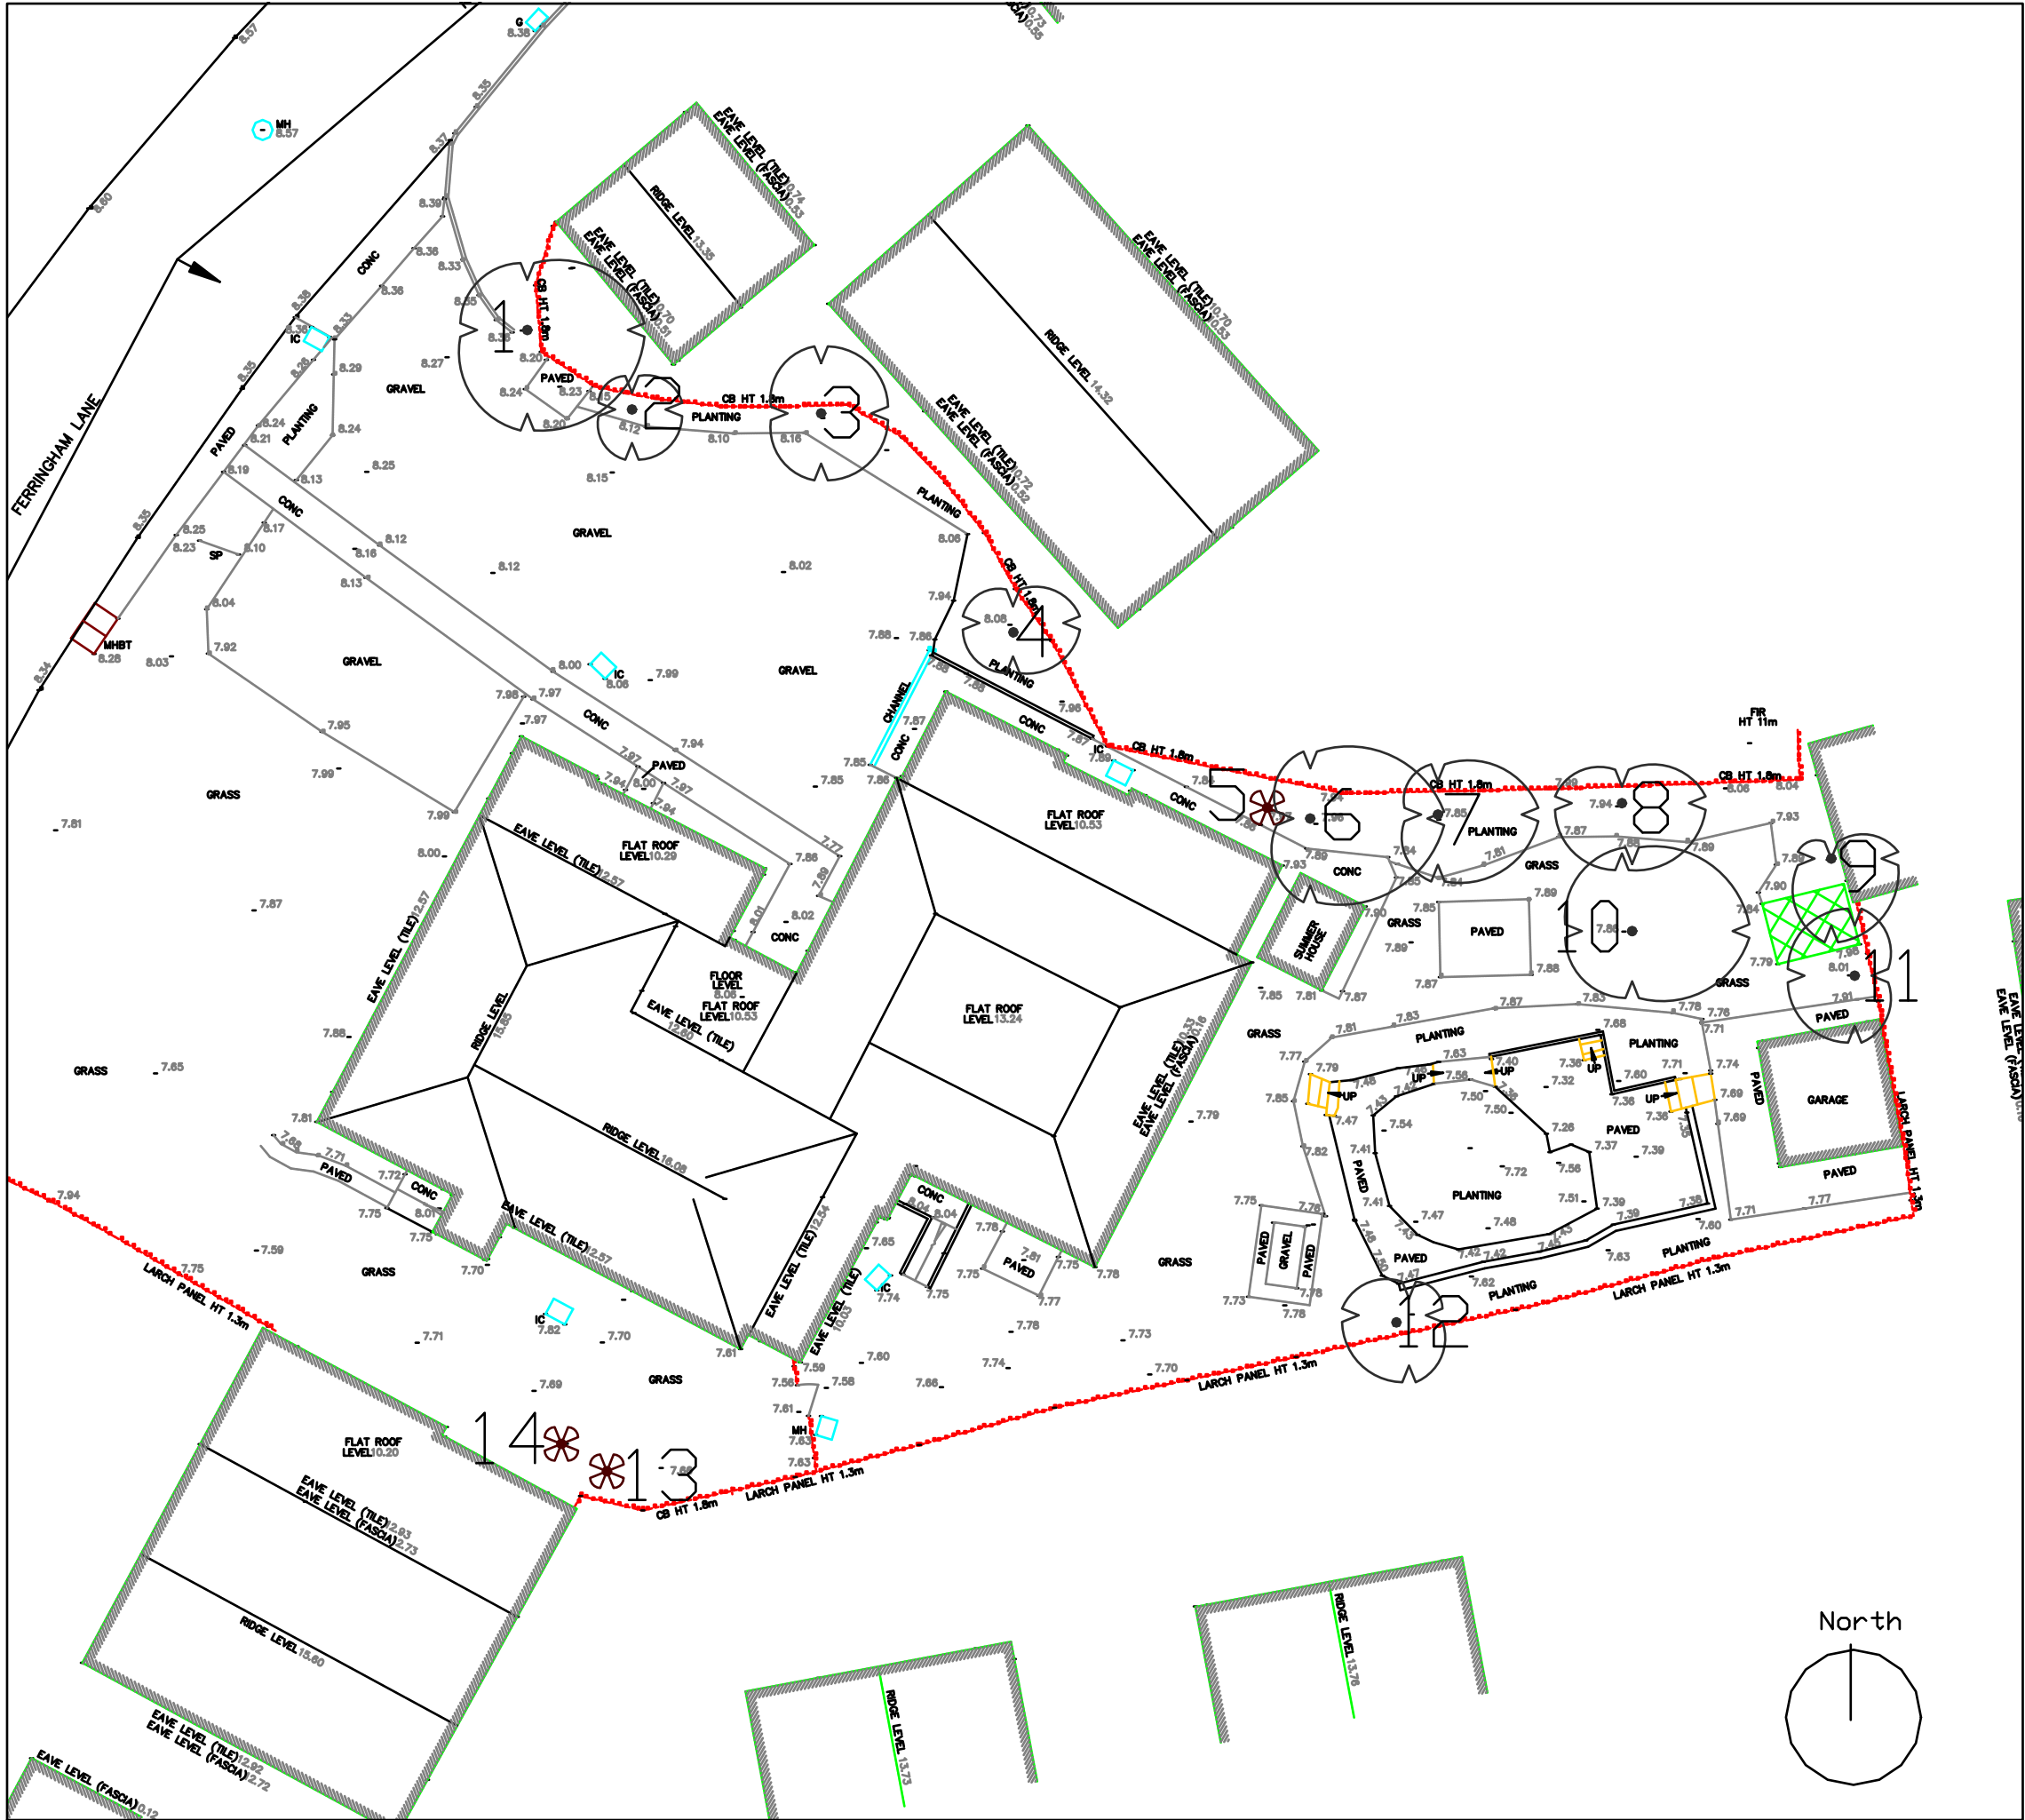

- Category C - Trees of low quality with an estimated remaining life expectancy of at least 10 years, or young trees with a stem diameter below 150 mm
- Category U - Trees in such a condition that their retention in the context of the current land use cannot reasonably exceed 10 years

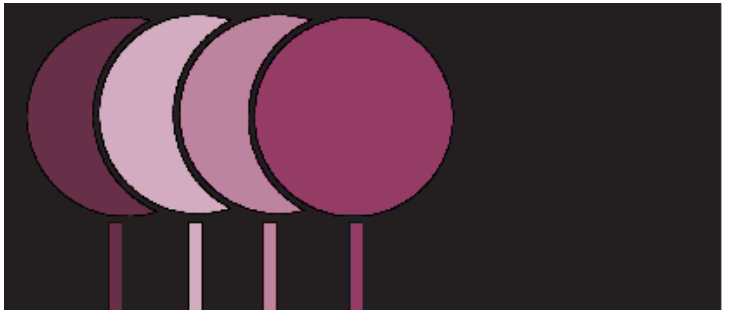

The Studio, 1 Spring Gardens, Glynde, Nr Lewes, East Sussex, BN8 6SA
Lewes - 01273 858 826 Mobile - 07377 393 897
www.nicholasjonesconsultants.co.uk - e-mail info@nicholasjonesconsultants.co.uk

Client's Name
Summerdown Homes Ltd

Job Title
**58 Ferringham Lane, Ferring, Worthing
West Sussex, BN12 5LU**

Drawing Title
Tree Layout Plan

Scale
1:200 @ A3

Drawn
NDJ

Date
22.01.2018

Drg No
NJCL 214 A-1

Status
INFORMATION