


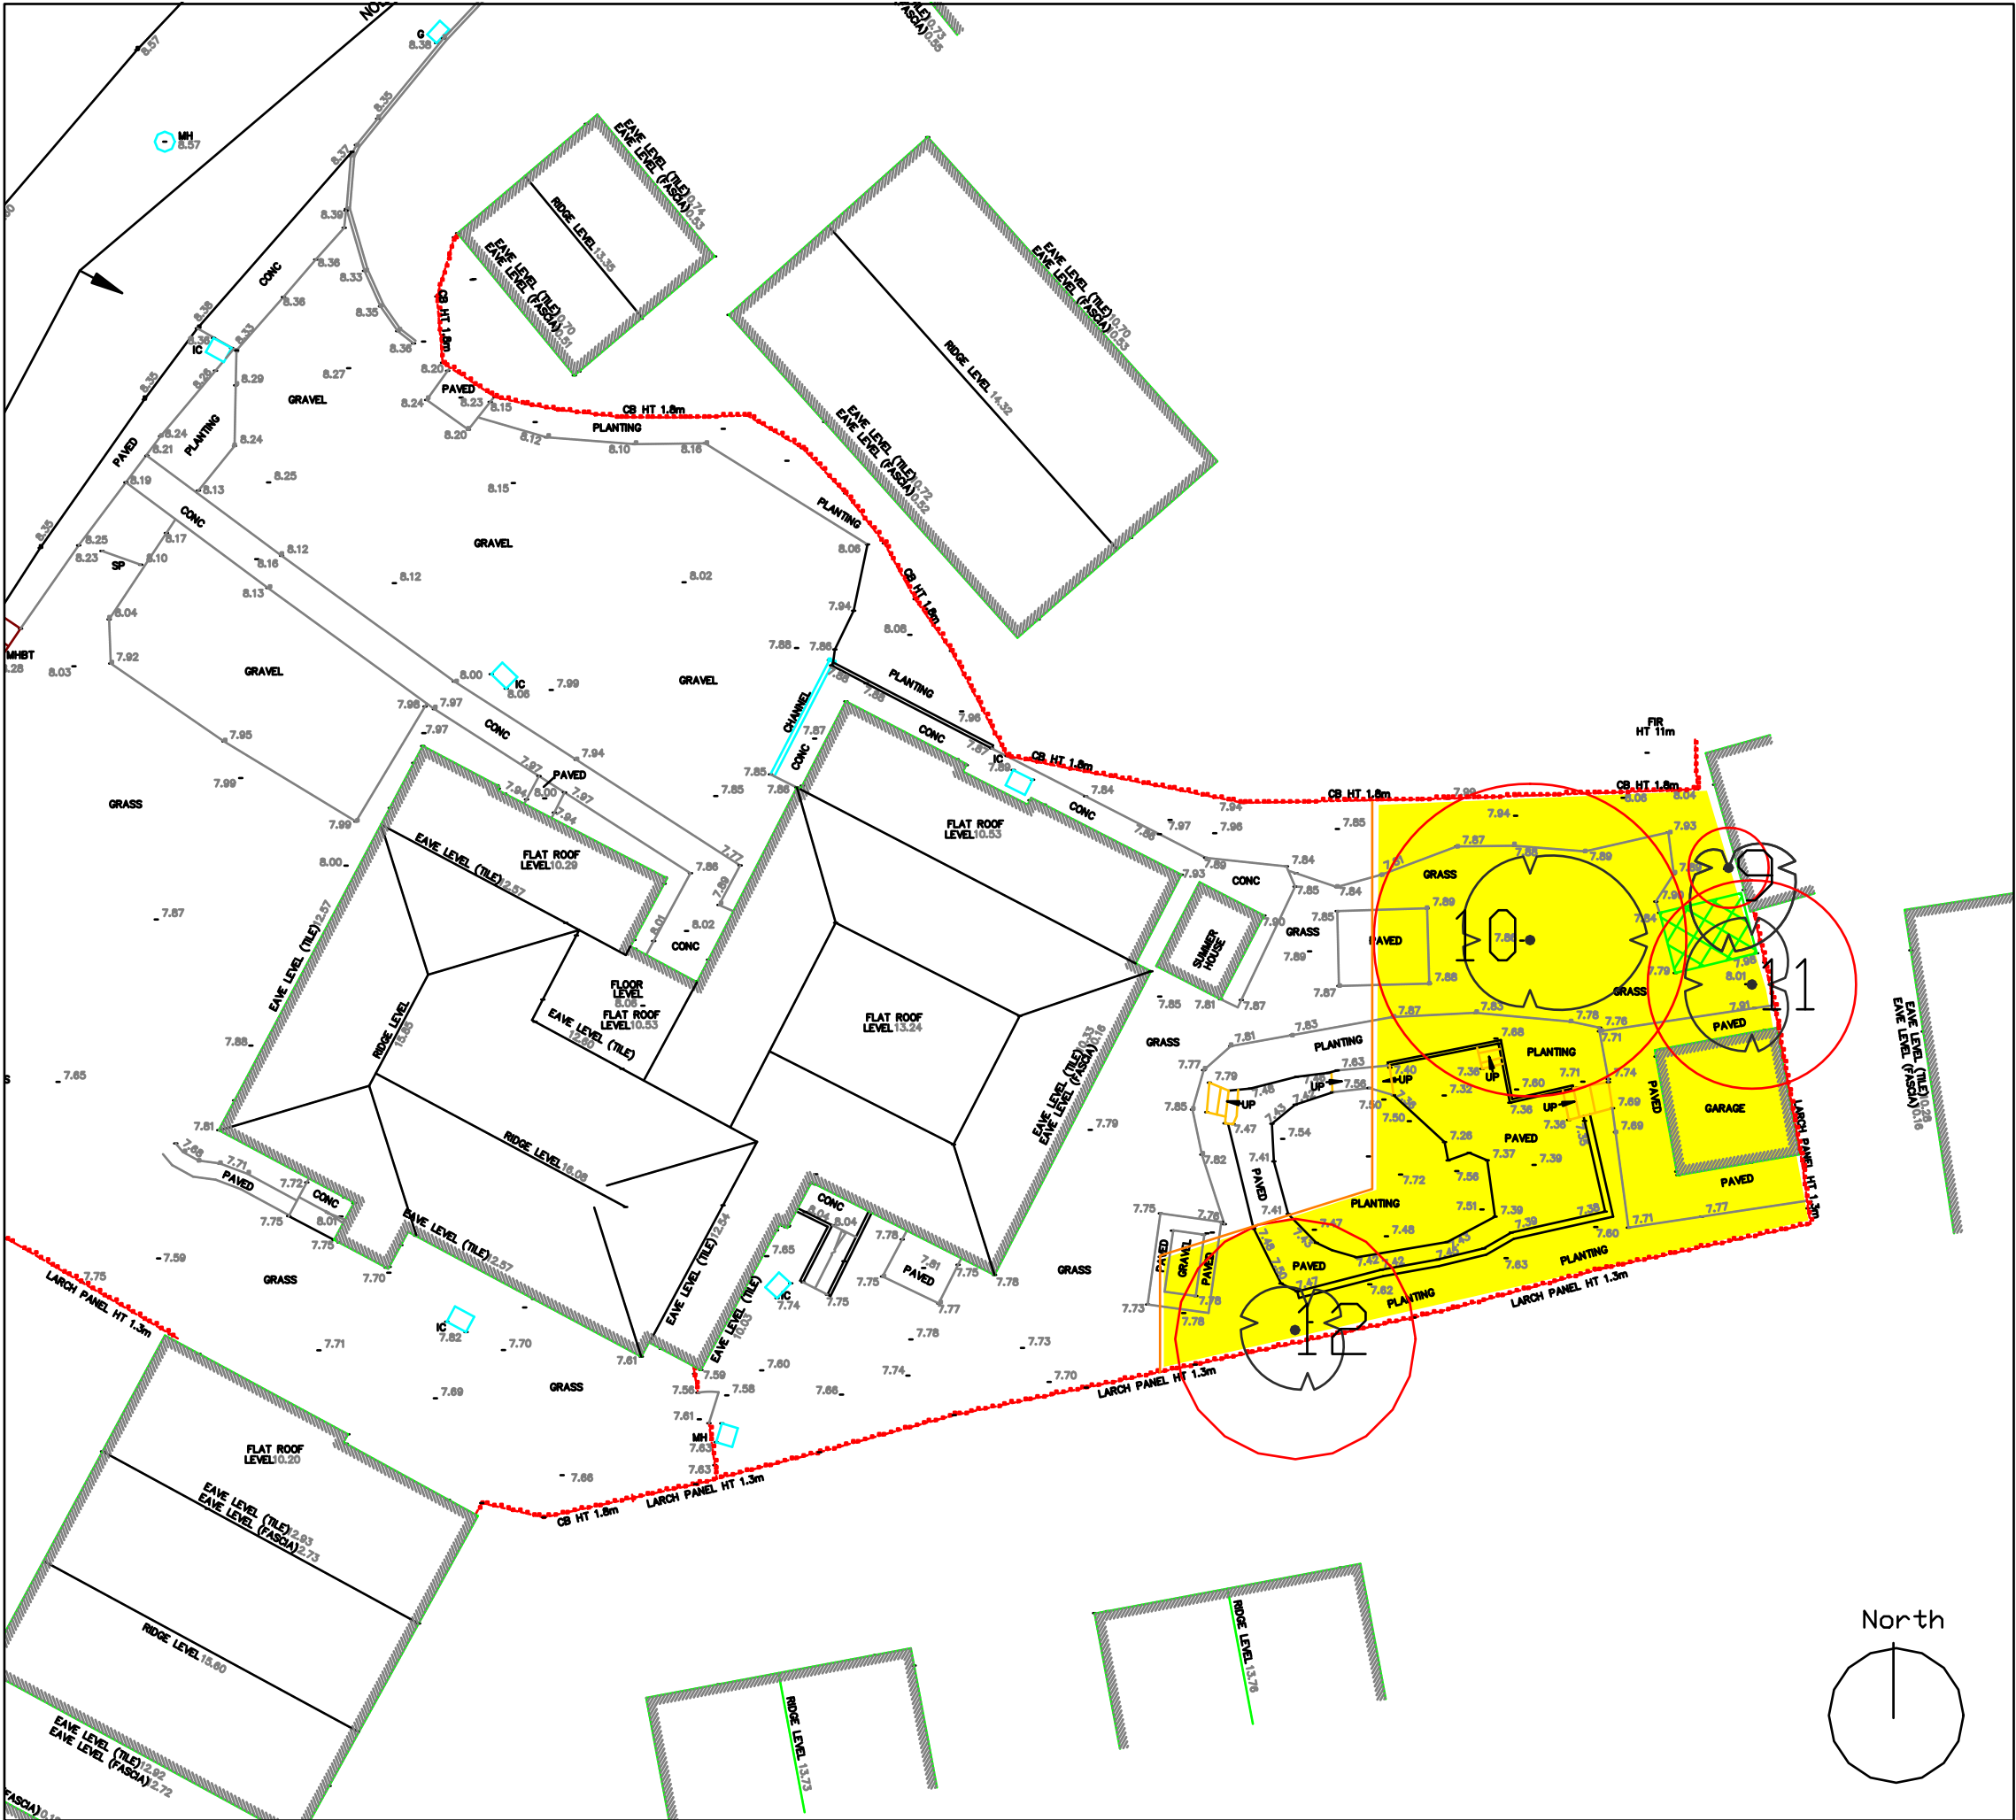


Category C - Trees of low quality with an estimated remaining life expectancy of at least 10 years, or young trees with a stem diameter below 150 mm



Root Protection Area (RPA)



Tree Protection Fencing (TPF)

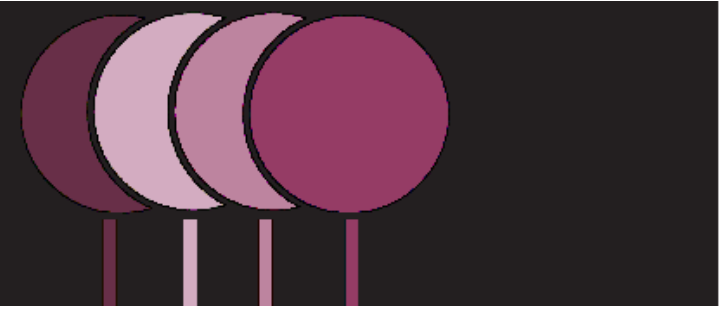

The Studio, 1 Spring Gardens, Glynde, Nr Lewes, East Sussex, BN8 6SA
Lewes - 01273 858 826 Mobile - 07377 393 897
www.nicholasjonesconsultants.co.uk - e-mail info@nicholasjonesconsultants.co.uk

Client's Name

Summerdown Homes Ltd

Job Title

58 Ferringham Lane. Ferring, Worthing
West Sussex, BN12 5LU

Drawing Title

Tree Protection Plan

Scale

1:200 @ A3

Drawn

NDJ

Date

22.01.2018

Dwg No

NJCL 214 B-1

Status

INFORMATION

North

