


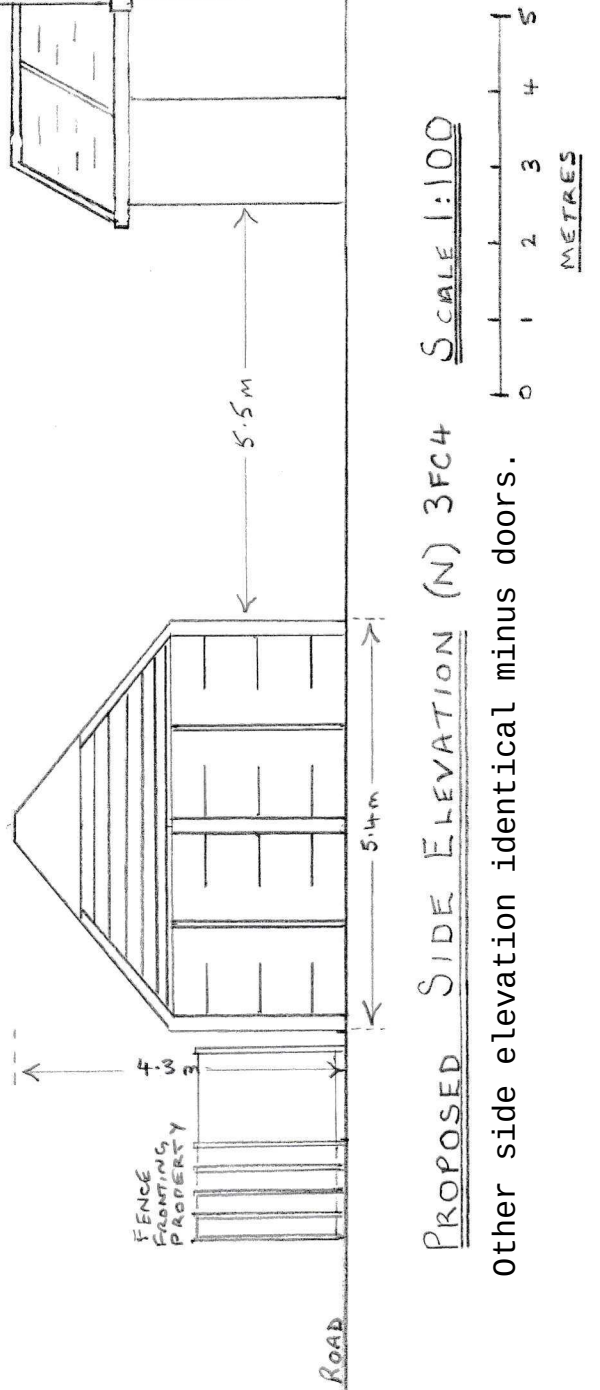

PROPOSED SIDE ELEVATION (N) 3FC4 SCALE 1:100

other side elevation identical minus doors.