
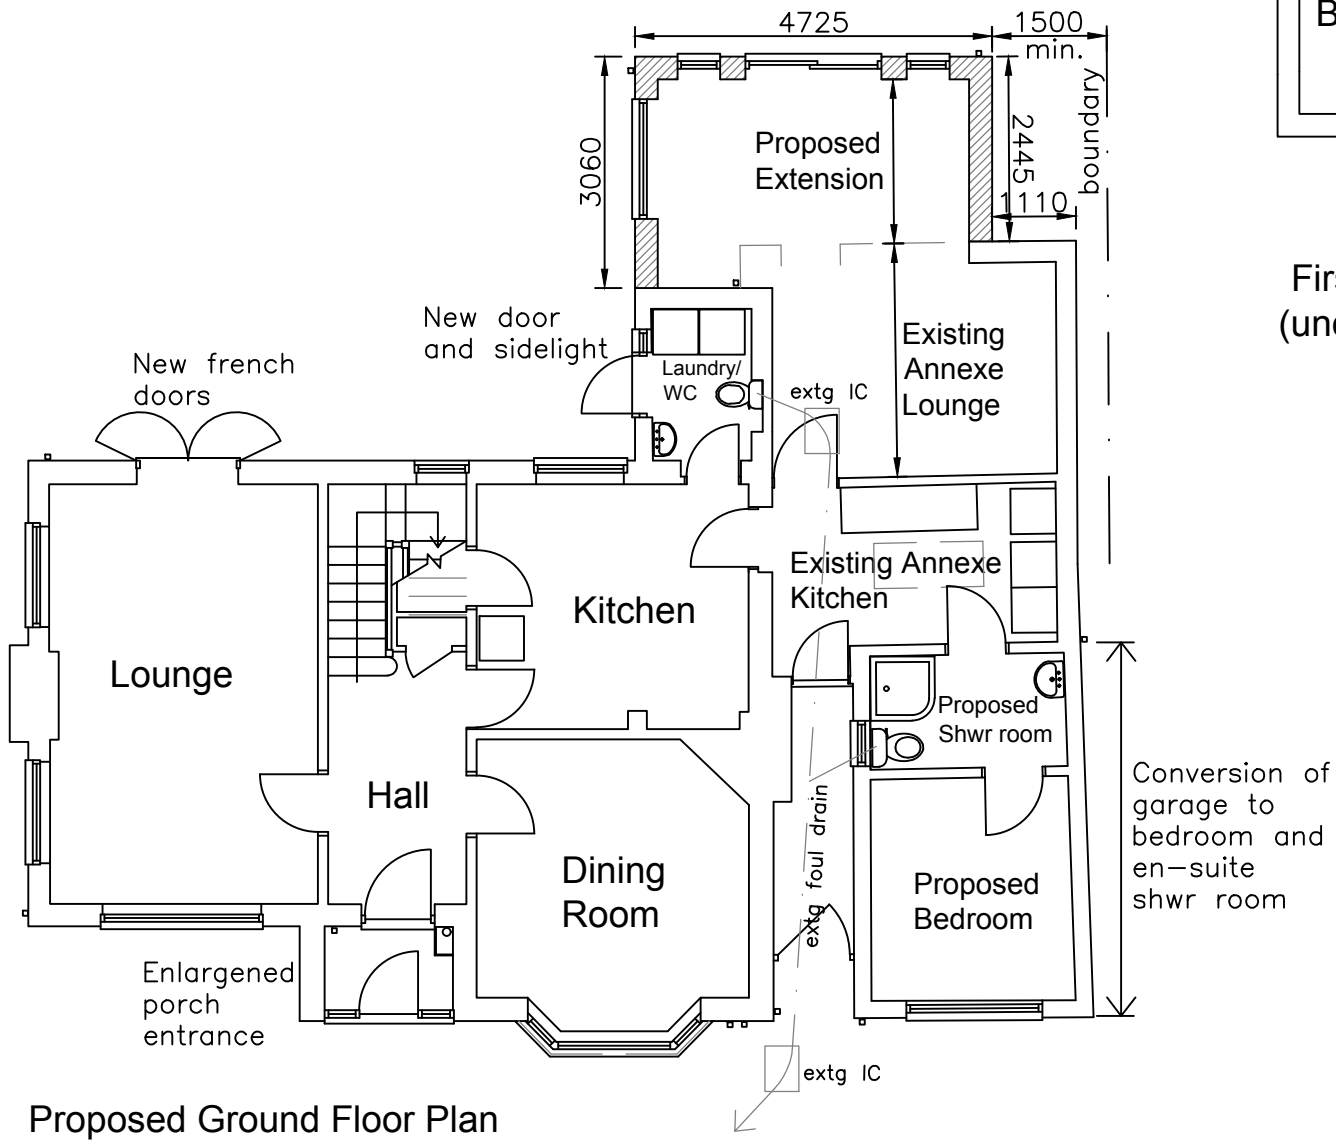


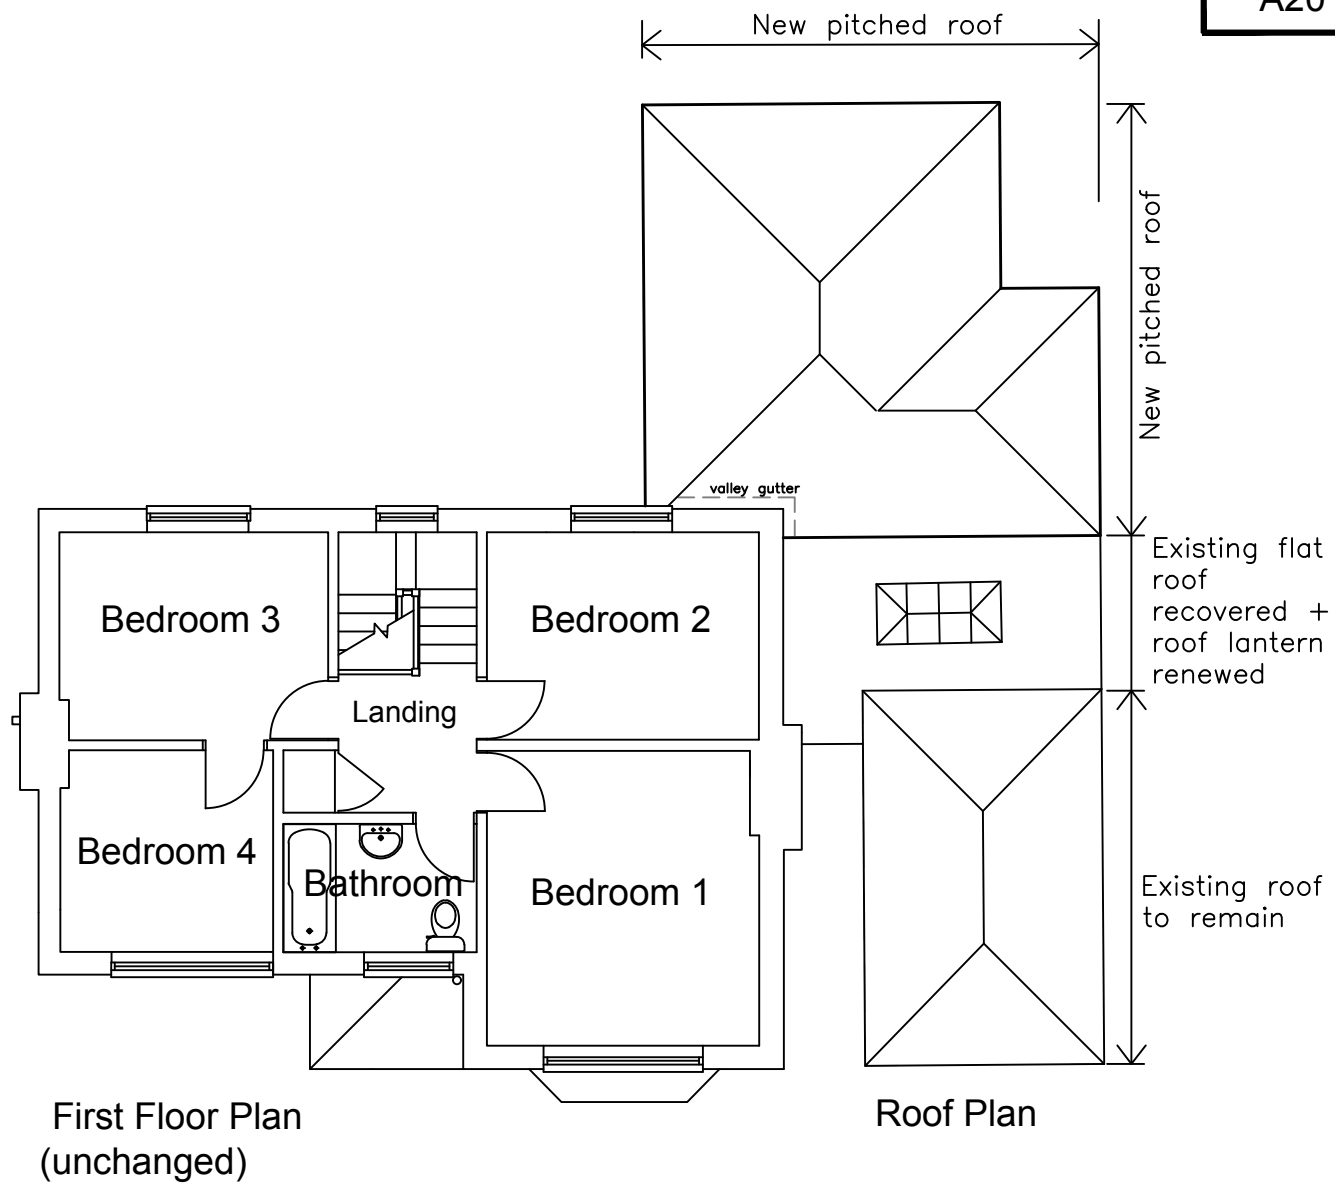

Notes:-

All existing external windows and doors to be upgraded to white upvc.

0 2 4 6m

1:100

Rev	Date	By	Description of revisions
Client			
Mr and Mrs J Pearson			
Project			
33 Downview Avenue Ferring West Sussex			
Drawing Title			
Proposed Ground Floor and First Floor Plans			
Scale	Drawn By	Date	Size
1:100		Jan 2019	A3
Engineer		Approved	
Drawing No			Revision
A2019.005			