


boundary

boundary

grey aluminium fascia

bedding

SIDE (S) ELEVATION 1:100 @ A3

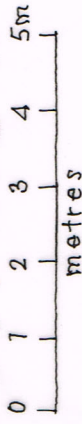

FRONT (e)

SIDE (n)

REAR (w)



existing 2.1m high brick boundary wall

overhang of door (clothes)

1800x1800mm window (x2)

0.25m

1200



0.25m

1000

existing boundary (3m high hedging)

bins

garage

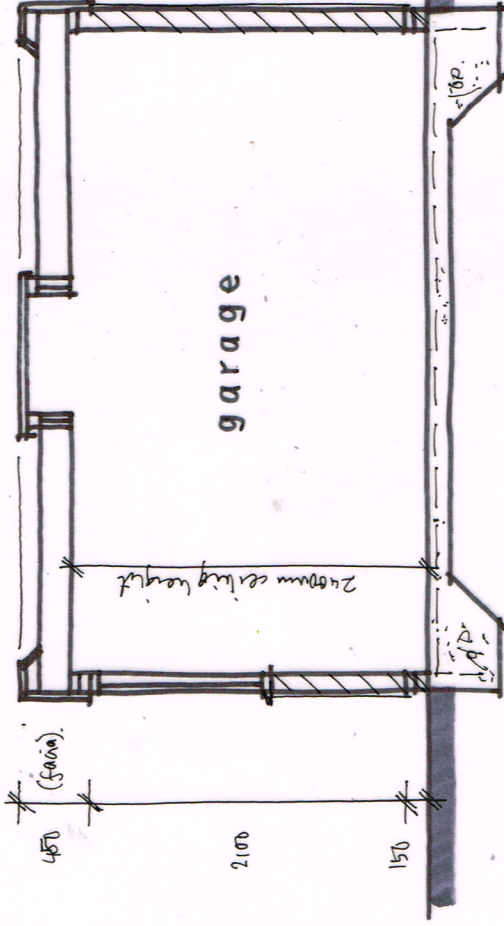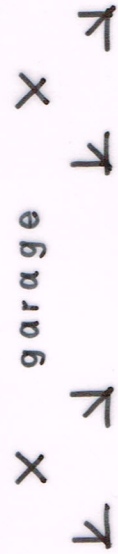

SECTION 1:50

Wayne Gander MCIAT
Architectural Technologist
98 Durrington Lane, Worthing
West Sussex BN13 2RQ
E : waynegander08@gmail.com

GROUND FLOOR PLAN 1:50 @ A3