

Drawing Title
005_05 Sections
Land adjacent to 2 The Grove,
Ferring

Completion date	08/03/2019
------------------------	------------


Drawn by
Guy Rochez

Scale:
1:50@A3


Print Size:
A3

Notes:

This drawing is for the purposes declared in the Status Box only. Whilst all reasonable efforts are used to ensure drawings are accurate, Guy Rochez accepts no responsibility or liability for any reliance on these drawings for purposes other than those stated.

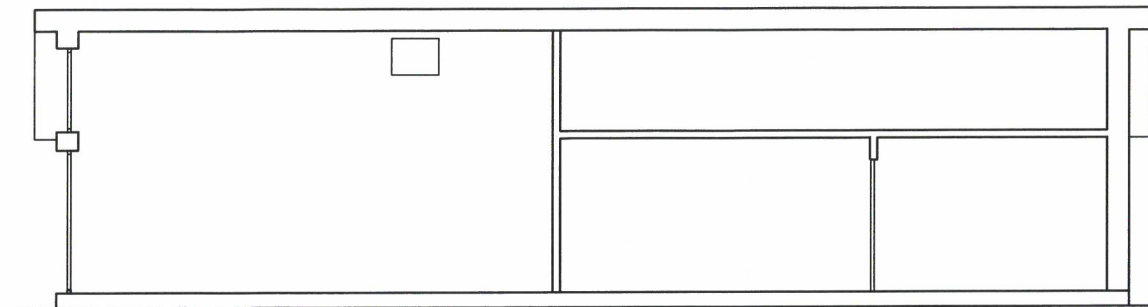

Proposed Section BB

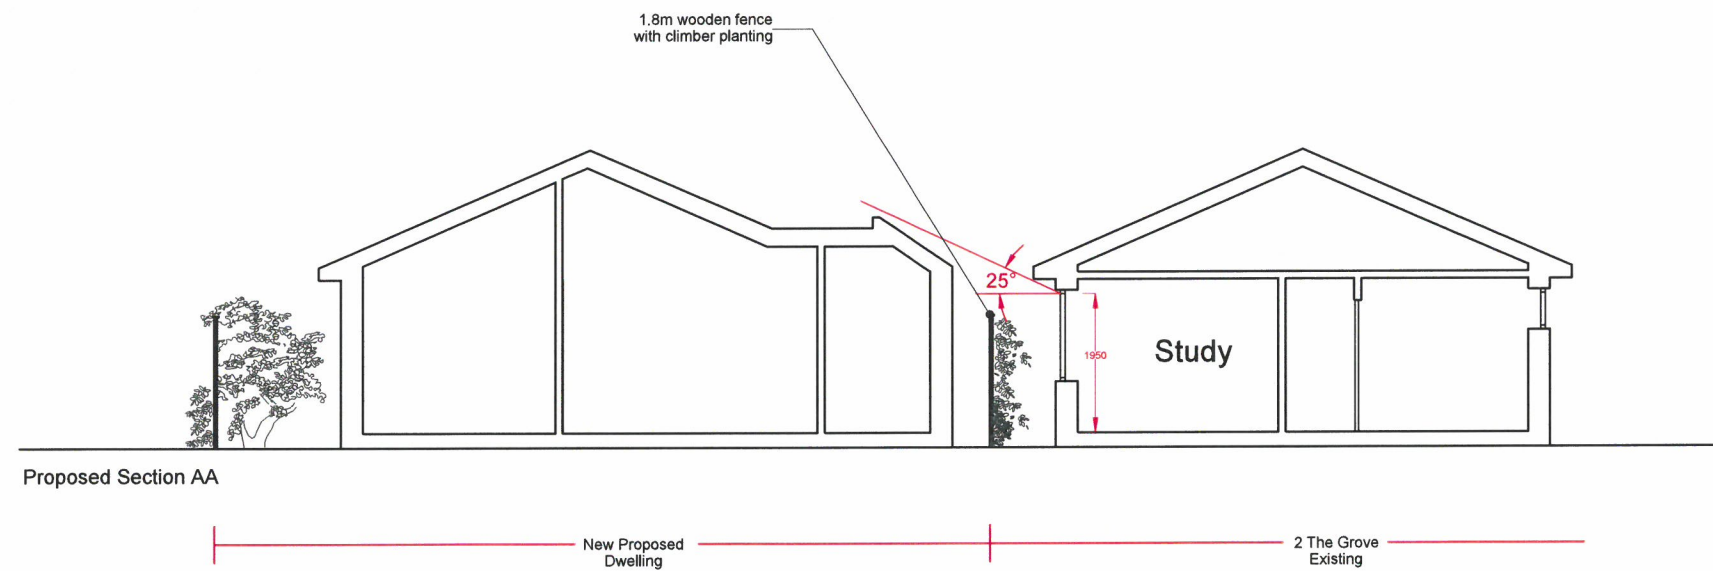

Proposed Section AA