



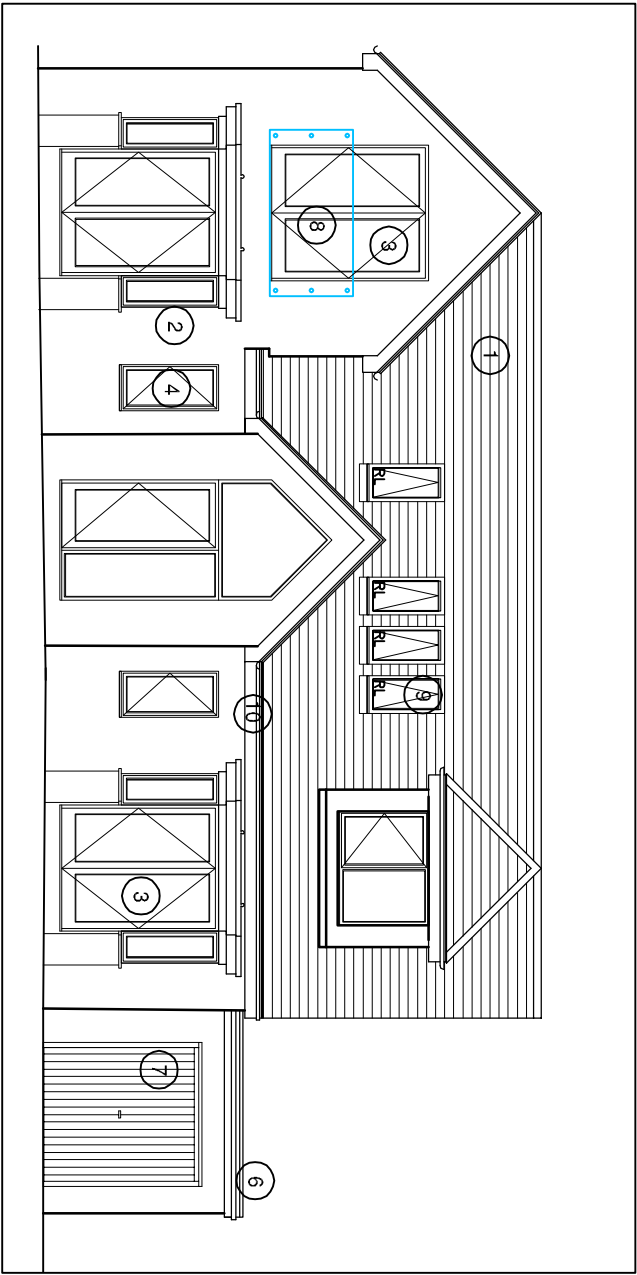


1:100 South Elevation as Approved - Reference: FG/103/24/NMA

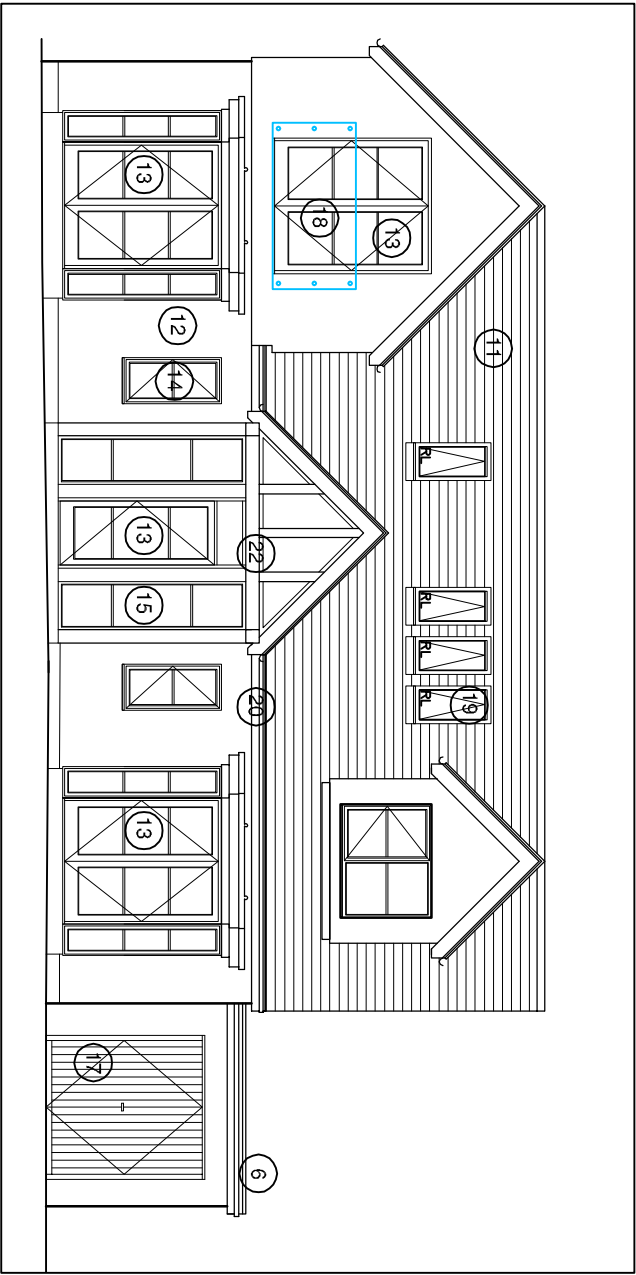


1:100 South Elevation as Proposed

ref	Description	ref	Description
01	CLAY ROOF TILES	11	CLAY ROOF TILES / MARLEY HAWKINS RANGE
02	EXTERNAL PAINTED RENDER	12	EXTERNAL PAINTED RENDER
03	uPVC EXTERNAL DOORS	13	ALUMINIUM AND TIMBER COMPOSITE DOORS, COLOUR WHITE
04	uPVC WINDOWS	14	ALUMINIUM AND TIMBER COMPOSITE WINDOWS, COLOUR WHITE
05	PAINTED TIMBER DOOR	15	PAINTED TIMBER DOOR
06	SINGLE PLY MEMBRANE FLAT ROOF	16	SINGLE PLY MEMBRANE FLAT ROOF
07	PAINTED TIMBER GARAGE DOOR	17	TIMBER GARAGE DOOR
08	CLEAR GLASS JULIETTE BALCONY	18	CLEAR GLASS JULIETTE BALCONY
09	PPC ALUMINIUM ROOFLIGHTS	19	PPC ALUMINIUM ROOFLIGHTS, COLOUR TBC
10	uPVC RAINWATER GOODS	20	PPC ALUMINIUM RAINWATER GOODS, COLOUR TBC
		21	-
		22	TIMBER FRAME PORCH
		23	OBSCURE PATENT GLAZING
		24	-
		25	PPC ALUMINIUM OBSCURE AND FIXED ROOFLIGHTS, COLOUR TBC
		26	ALUMINIUM AND TIMBER COMPOSITE WINDOWS, WITH OBSCURE GLASS AND FIXED BELOW 1.7m FROM FFL, COLOUR TBC

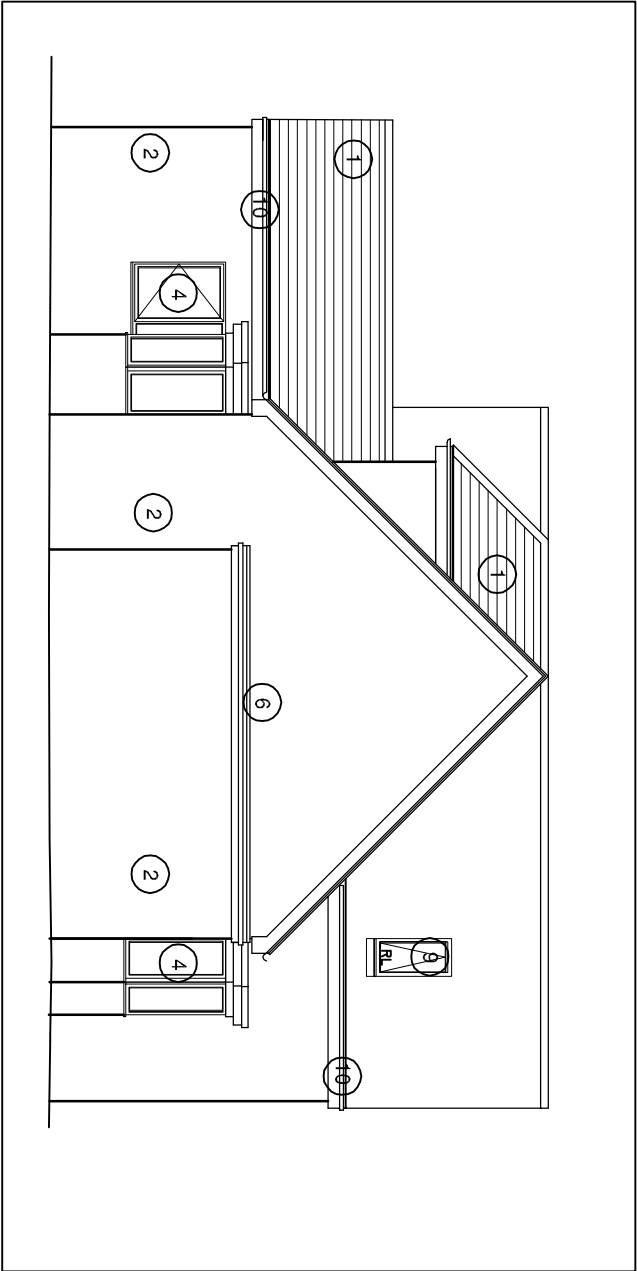

1:100 East Elevation as Approved - Reference: FG/103/24/NMA

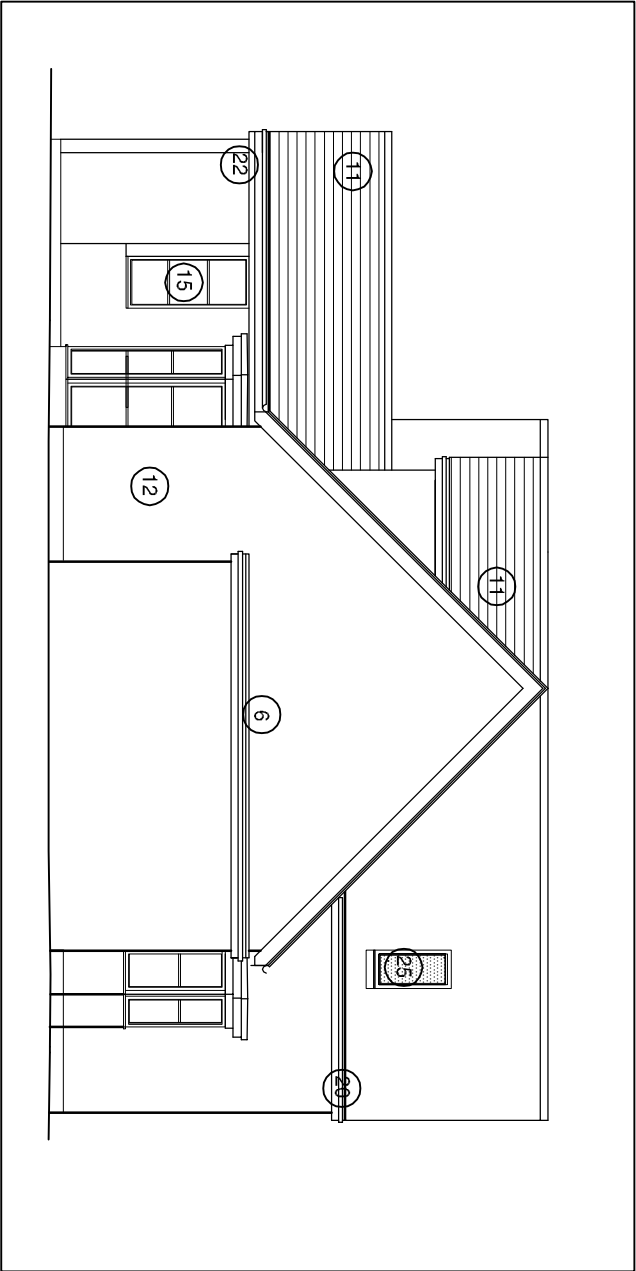

1:100 East Elevation as Proposed

Scale Bar 1:100

0

1

2

3

4

5

10m

PLANNING

4 South Drive, Ferring

South and East Elevations as Proposed

saville jones | architects

date: Feb 2026

scale: 1 : 100 @A3

25005

SK

05A

DWG: \DRAWINGS\PROFORM\SAJA_1_200.DWG