




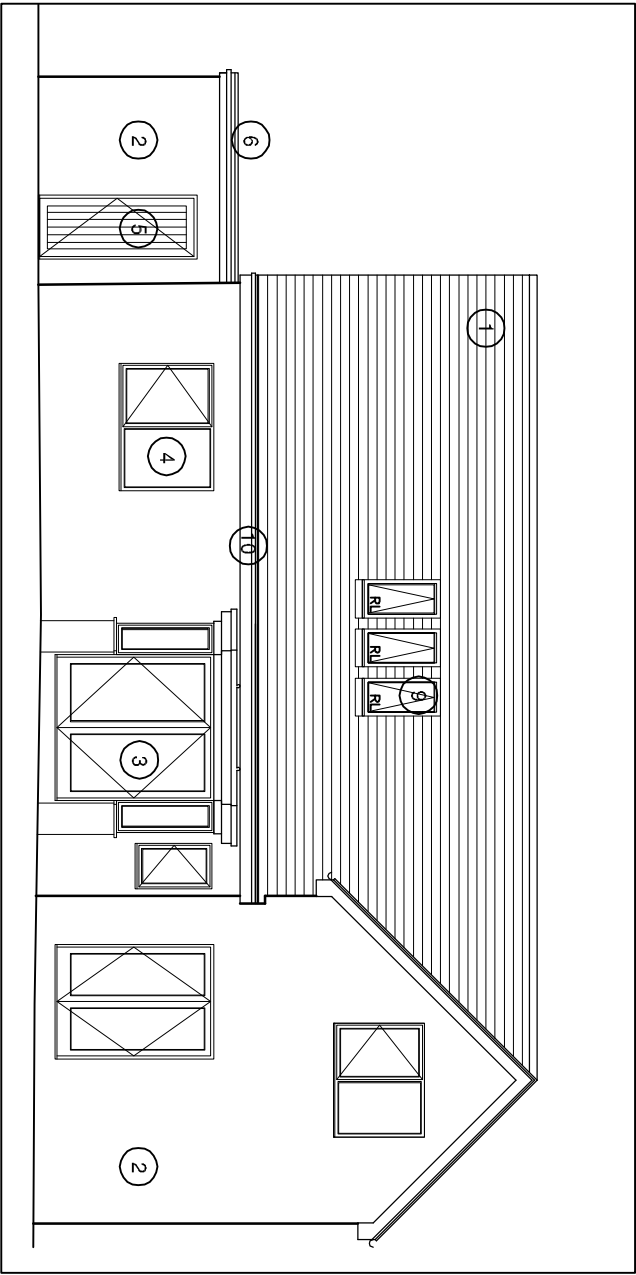


1:100 North Elevation as Approved - Reference: FG/103/24/NMA

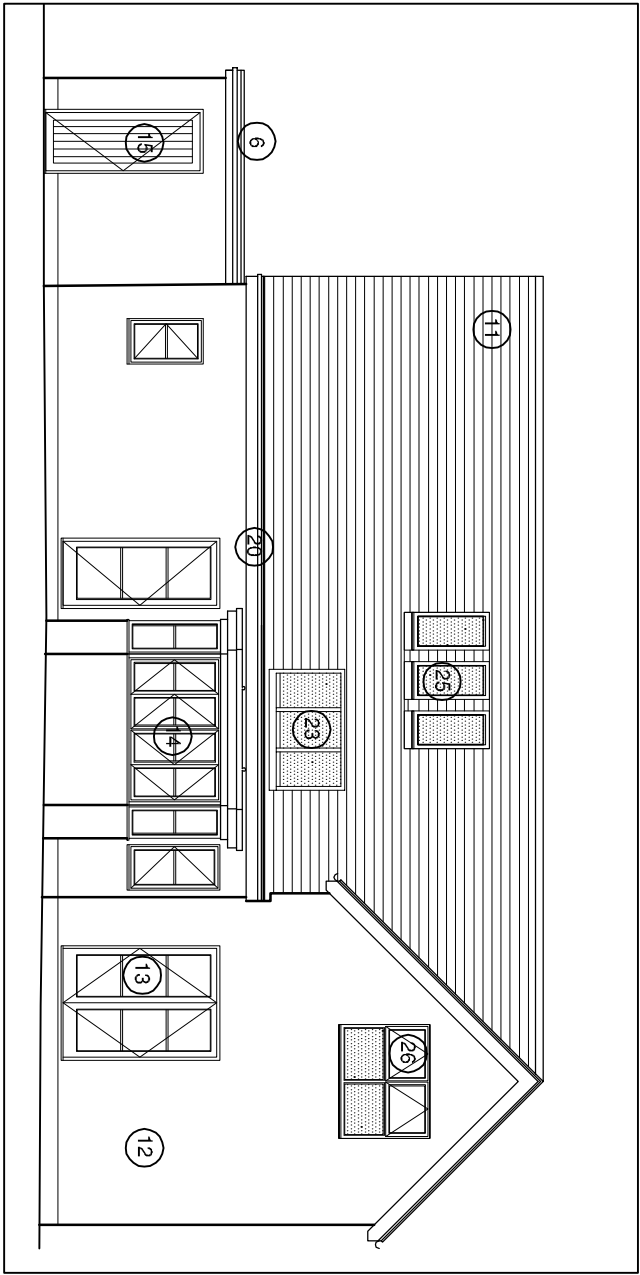

1:100 North Elevation as Proposed

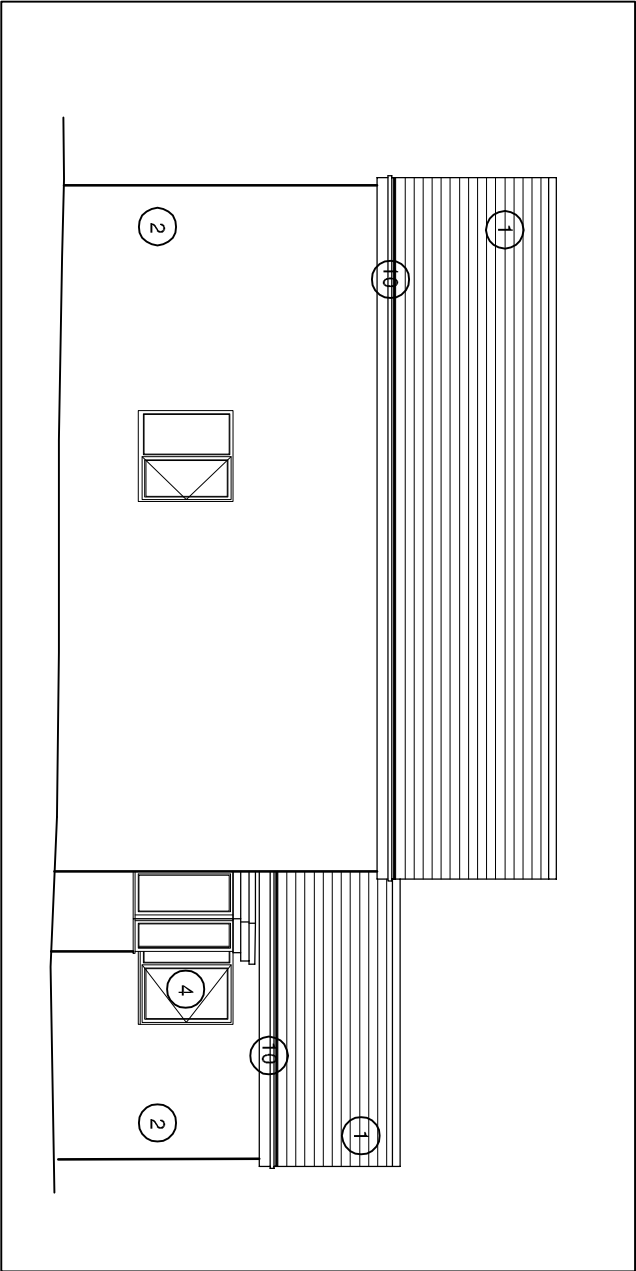


1:100 West Elevation as Approved - Reference: FG/103/24/NMA

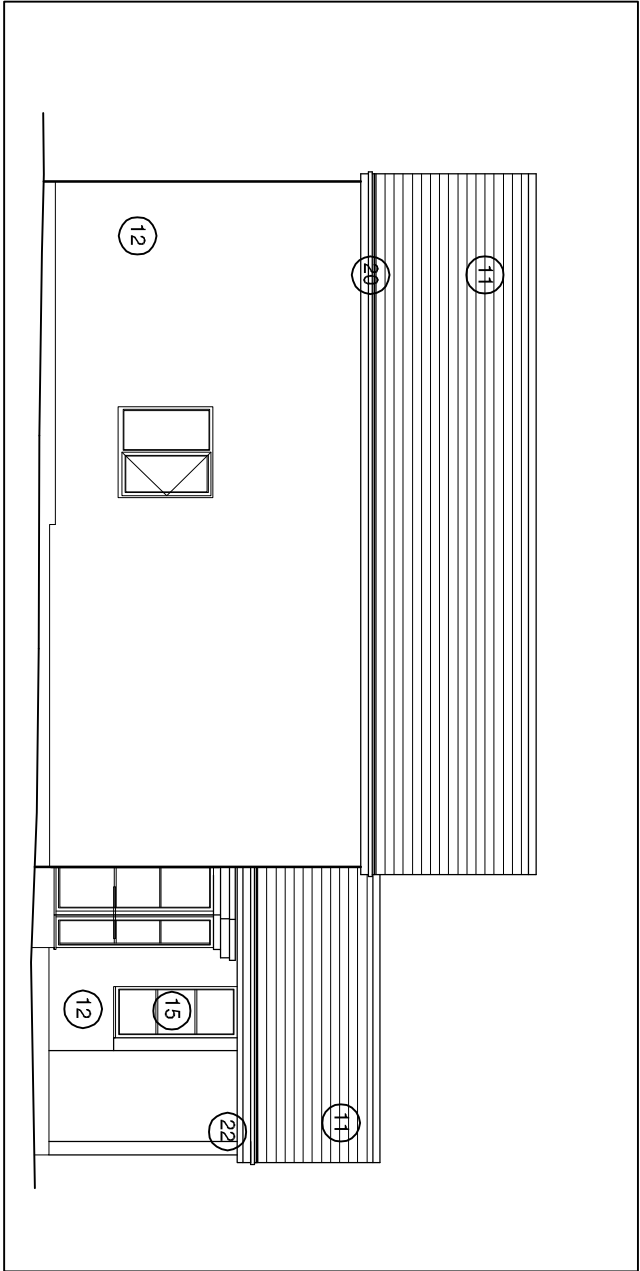

1:100 West Elevation as Proposed

ref	Description	ref	Description
01	CLAY ROOF TILES	11	CLAY ROOF TILES / MARLEY HAWKINS RANGE
02	EXTERNAL PAINTED RENDER	12	EXTERNAL PAINTED RENDER
03	UPVC EXTERNAL DOORS	13	ALUMINIUM AND TIMBER COMPOSITE DOORS, COLOUR WHITE
04	UPVC WINDOWS	14	ALUMINIUM AND TIMBER COMPOSITE WINDOWS, COLOUR WHITE
05	PAINTED TIMBER DOOR	15	PAINTED TIMBER DOOR
06	SINGLE PLY MEMBRANE FLAT ROOF	16	SINGLE PLY MEMBRANE FLAT ROOF
07	PAINTED TIMBER GARAGE DOOR	17	TIMBER GARAGE DOOR
08	CLEAR GLASS JULIETTE BALCONY	18	CLEAR GLASS JULIETTE BALCONY
09	PPC ALUMINIUM ROOFLIGHTS	19	PPC ALUMINIUM ROOFLIGHTS, COLOUR TBC
10	UPVC RAINWATER GOODS	20	PPC ALUMINIUM RAINWATER GOODS, COLOUR TBC
		21	-
		22	TIMBER FRAME PORCH
		23	OBSOLETE PATENT GLAZING
		24	-
		25	PPC ALUMINIUM OBSOLETE AND FIXED ROOFLIGHTS, COLOUR TBC
		26	ALUMINIUM AND TIMBER COMPOSITE WINDOWS, WITH OBSOLETE GLASS AND FIXED BELOW 1.7m FROM F.F.L. COLOUR TBC

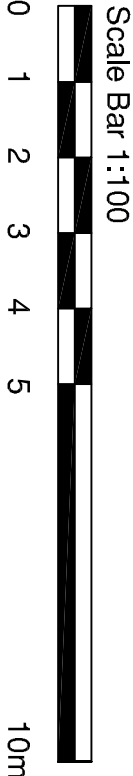

PLANNING

4 South Drive, Ferring North and West Elevations as Proposed