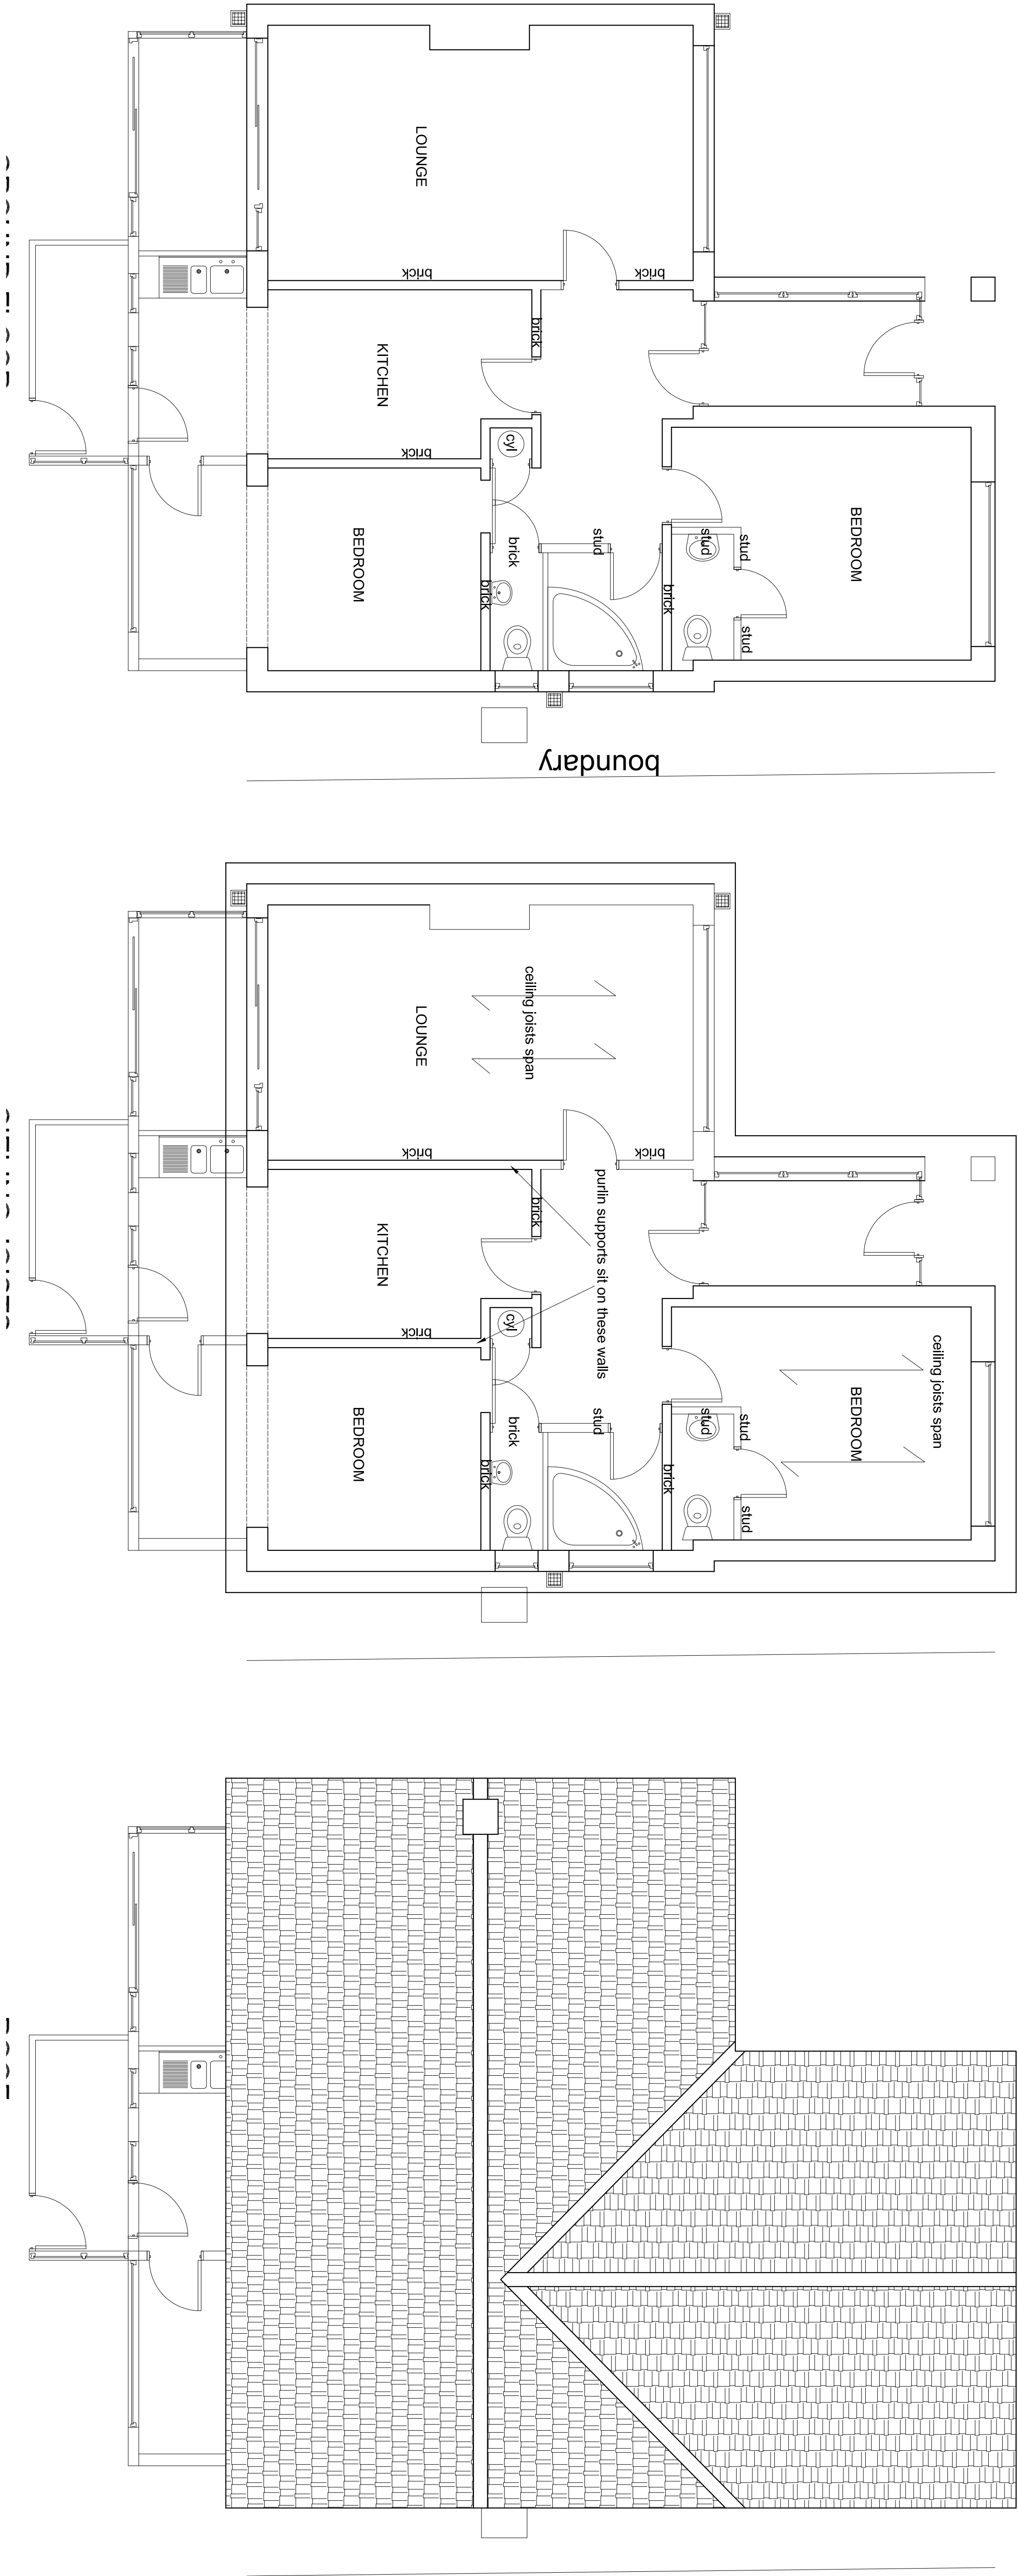
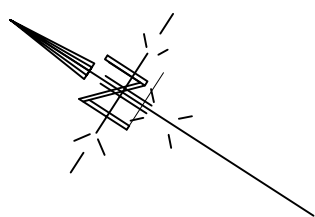


NOTES.

- (i) This drawing is not to be scaled by contractors , work to figured dimensions only, confirmed on site.
- (ii) This drawing is to be read in conjunction with all relevant architectural drawings, detailed specifications where applicable and all associated drawings in this series.
- (iii) Any discrepancy on this drawing is to be reported immediately to the owner for clarification.
- (iv) The contractor is responsible for all temporary works and for the stability of the works in progress.
- (v) Copyright for all drawings/designs part or full shall remain with KEL in accordance with the Copyright Act 1988

Revision		Date			
Client					
Mrs. S. Clarke					
Project					
12, Highdown Close					
Ferring					
BN12 6PJ					
Title					
Existing Layout					
 Building Advisor Ltd 					
11 Doble View Hove Sussex BN8 8JA					
TEL/FAX 01273 774867 Mobile 07767 481463 E-mail ke@building.co.uk					
Scale	Date	Drawn			
1:50	Jan 2022	KEL			
Project No.	Page Size	Page No.			
	A1	001			
					