



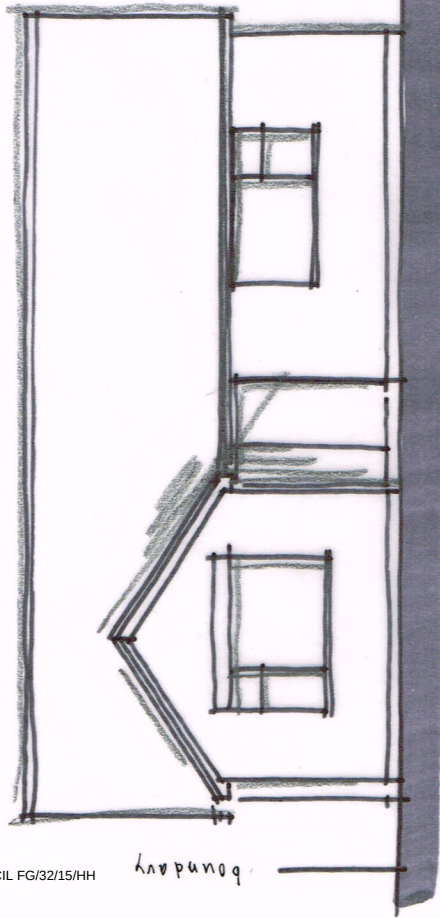


FRONT ELEVATION 1:100@ A3


0 1 2 3 4 5m
metres

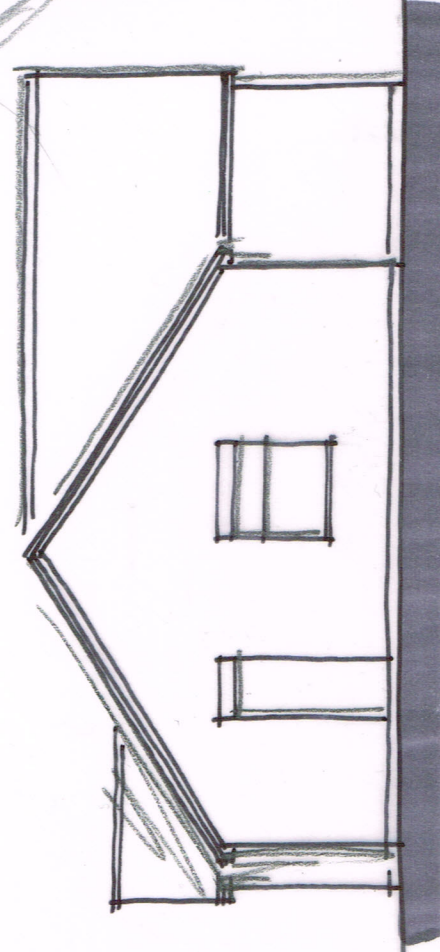


SIDE (W)

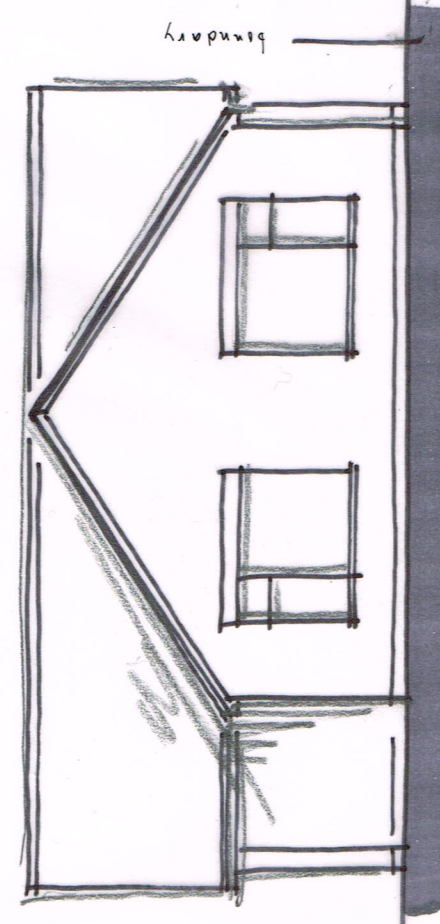

REAR

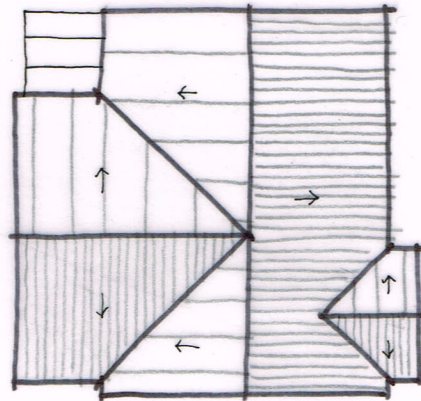

ROOF PLAN 1:200

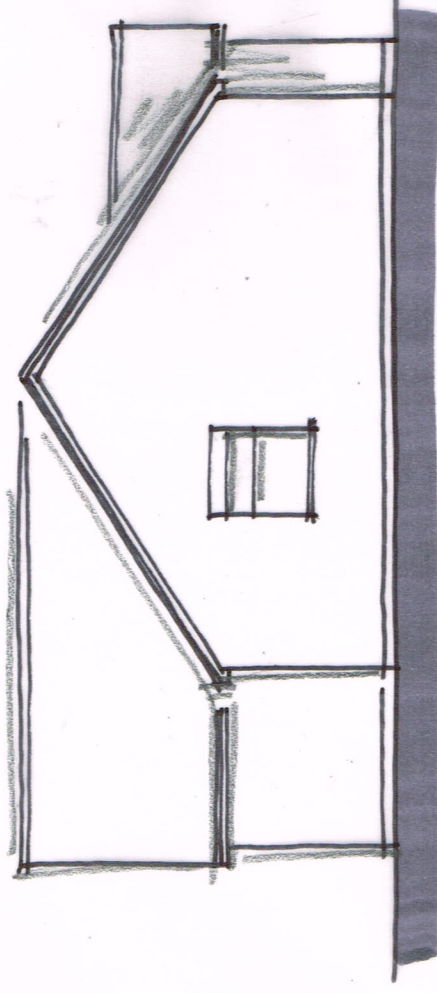

SIDE (E)