


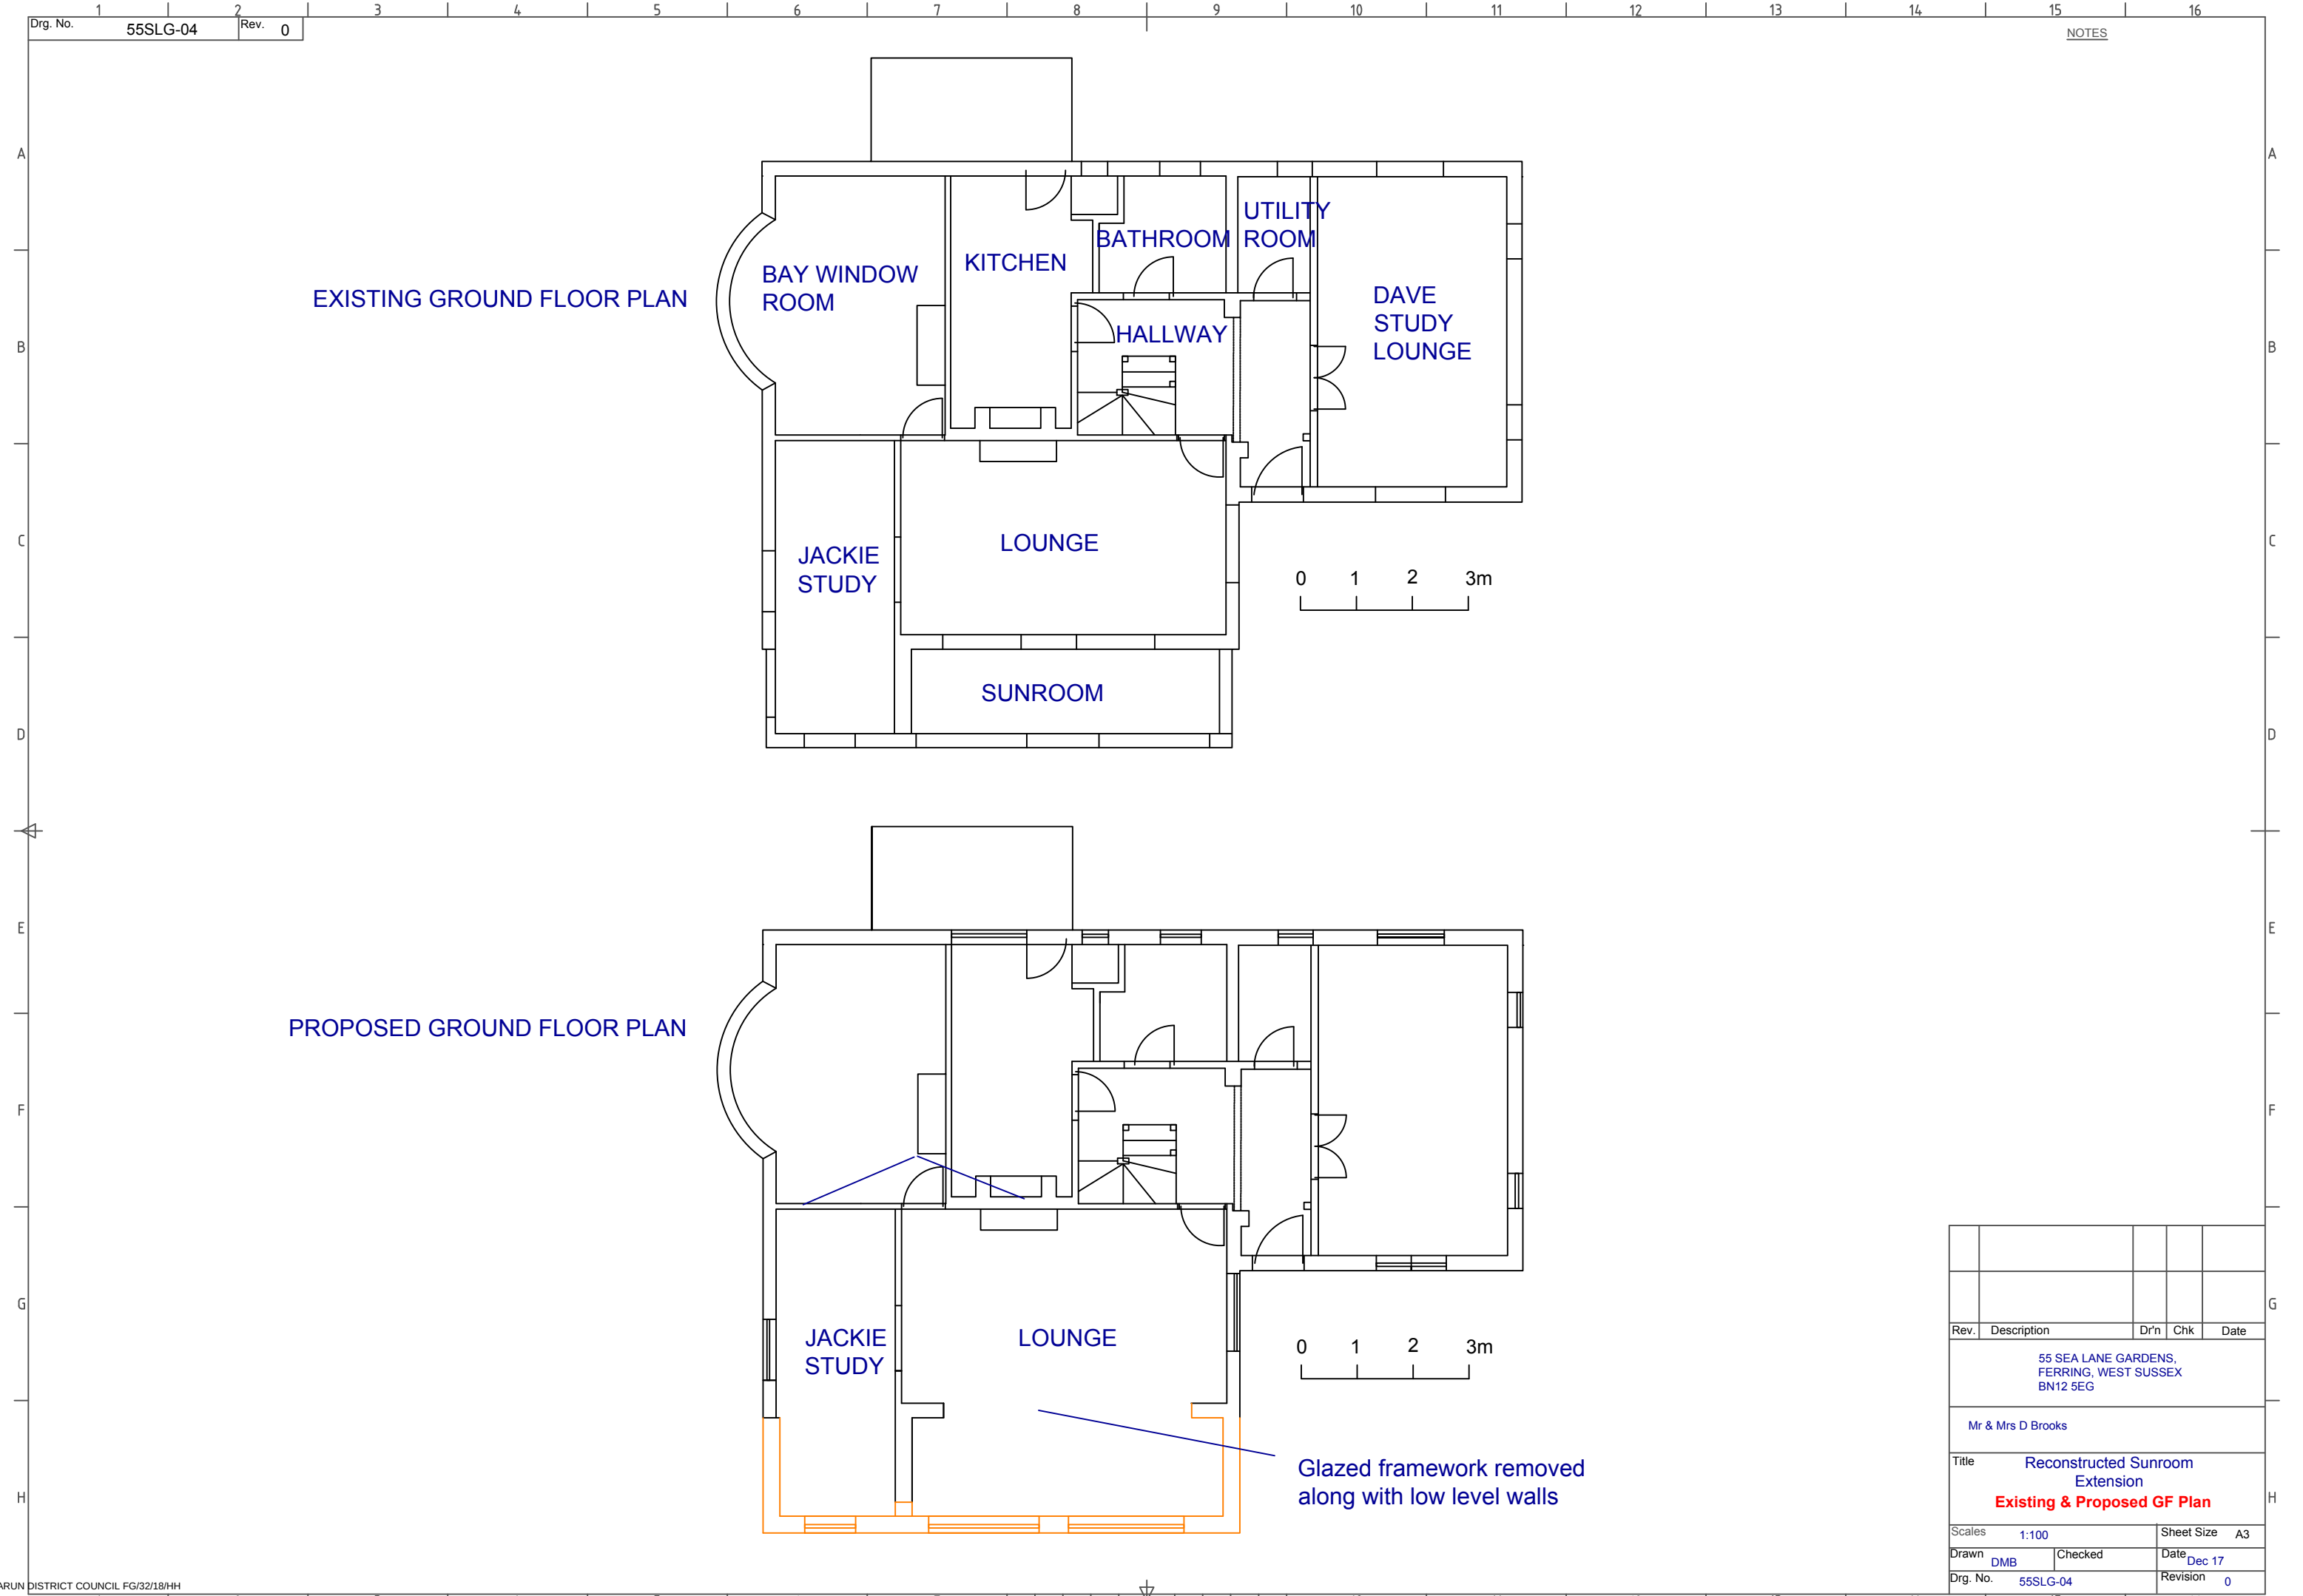

Rev.	Description	Dr'n	Chk	Date
55 SEA LANE GARDENS, FERRING, WEST SUSSEX BN12 5EG				
Mr & Mrs D Brooks				
Title Reconstructed Sunroom Extension Existing & Proposed GF Plan				
Scales 1:100		Sheet Size A3		
Drawn DMB	Checked	Date Dec 17		
Drg. No. 55SLG-04		Revision 0		