




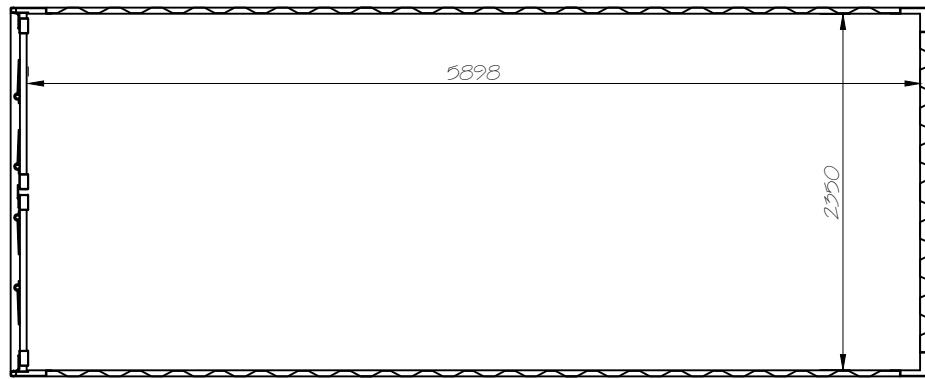


Long Section

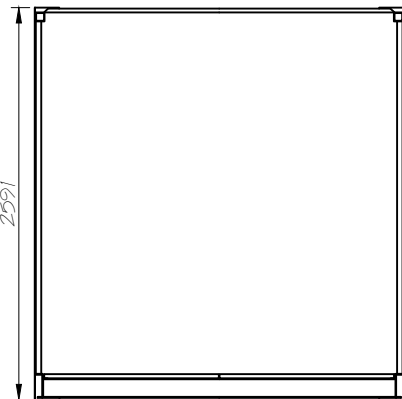


Cross Section

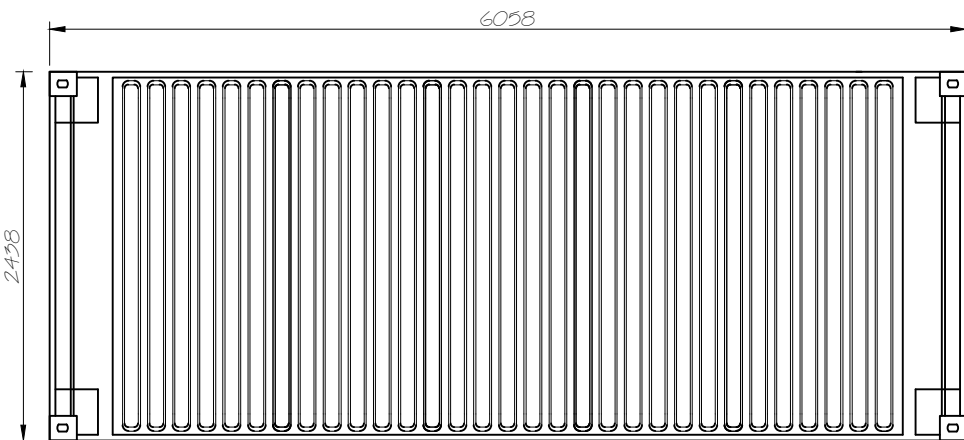


Plan

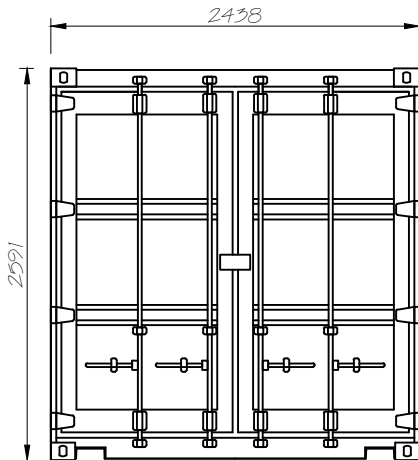

Front

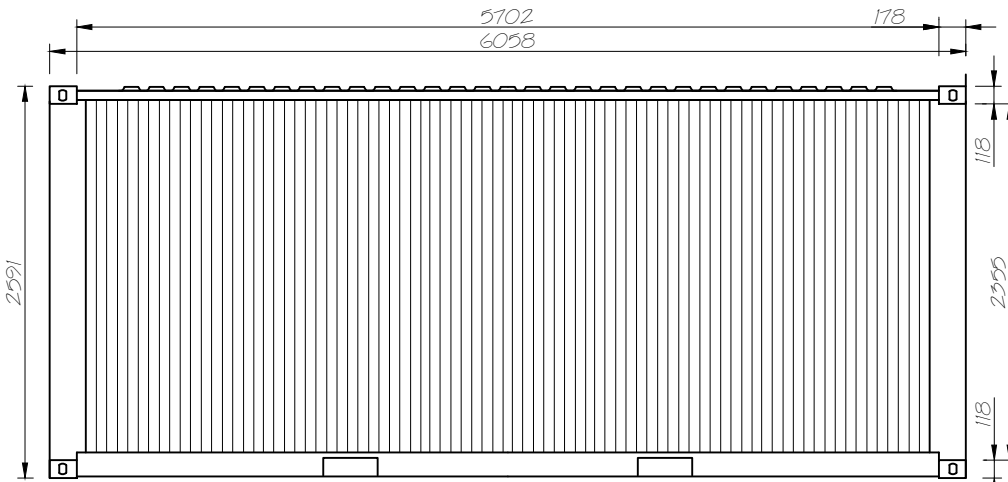


Sides

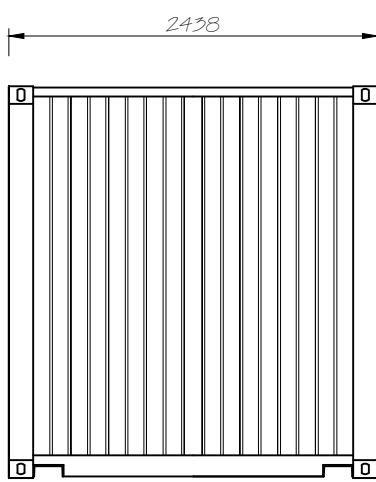

Back

20' ISO CONTAINER STANDARD


STEEL DRY CARGO CONTAINER
COLOUR RAL 6001 DARK GREEN

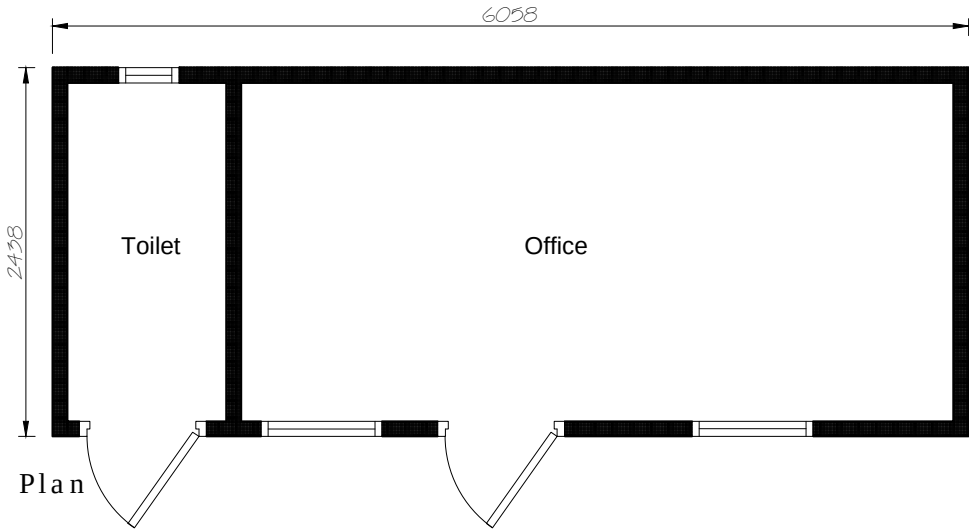

Plan



Front

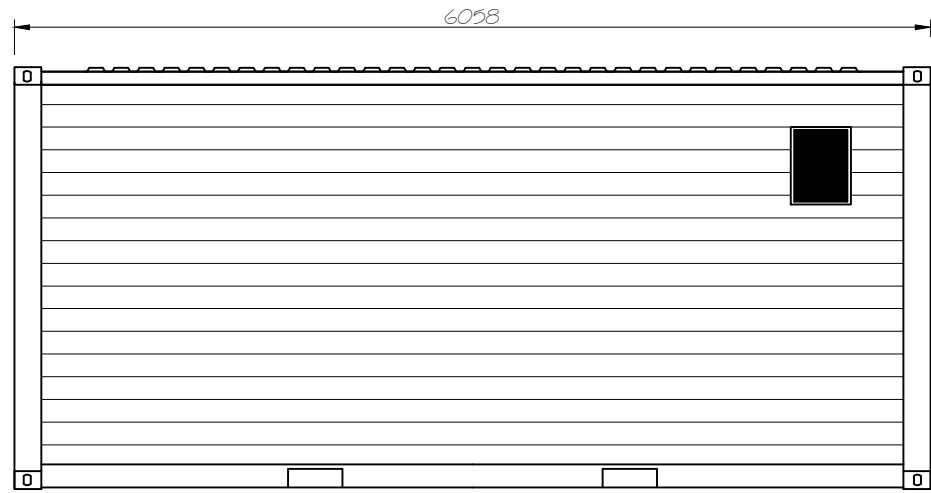

Rear

Portable building
6055 x 2435 x 2790

Galv. steel frame with insulated wall panels of painted steel and clad externally in softwood weatherboards, finished in maghony wood stain.


2No. 1985x754 flush aluminium doors outward opening.

2No. 800x1100 tilt & turn upvc double glazed windows with aluminium roller shutter externally.

1No. 400x500 upvc opening single glazed obscure window.

Roof painted RAL 6001 dark green

20' OFFICE / TOILET CABIN

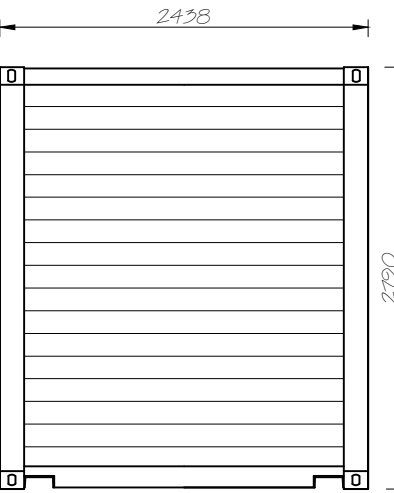

Sides

NOTES
1) THIS DRAWING IS COPYRIGHT
2) FITTINGS ARE INDICATIVE
3) LINES OF DRAINAGE AND JUNCTION LINES ASSUMED

0 500mm 1M 2M

1:50

PRELIMINARY

REVISIONS
Rev Date Description
A 29-01-18 UPDATED

JOHN COLLINS ASSOCIATES
CHARTERED SURVEYORS • TOWN PLANNERS

127 BEULAH ROAD
THORNTON HEATH
SURREY CR7 8JJ
T: 020 8771 3721
E: mail@jcasurveyors.co.uk

CLIENT
Standby Self Storage

PROJECT
**Land at McIntyre Nursery
Littlehampton Road
Ferring
West Sussex BN12 6PG**

DATE
Oct 2017

SIZE
A3

TITLE
PROPOSED CONTAINERS

STATUS
OUTLINE

SCALES
1 : 50

DWG NO
5285-3

REV
a