



MRBU 203179 261

2.6m
8'6"




MRBU 203179 261

MAX GROSS
WEIGHT
ARE
PAYLOAD

400 KGS
200 LBS
180 KGS
180 LBS
1,810 KGS
1,810 LBS
1,300 KGS
1,300 LBS

CU. CAP. 3.2
172 CU. FT

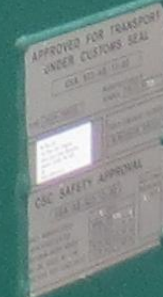

2013/06/08